

CHRISTIAN RESIDENCE

Sheet List Table	
Sheet Number	Sheet Title
A0	Title sheet
A1	Basement Floor plan
A2	First Floor Plan
A3	Second Floor Plan
A4	Exrerior Elevations
A5	Building Section
A6	Wall Section
A7	Interior Elevations
A8	Schedules

General Notes






No.	Revision/Issue	Date

Firm Name and Address

Project Name and Address

Stine Residence
1234 Skyline parkway
Duluth, MN
Value

Project	Stine Residence	Sheet
Date	2/1/2021	A0
Scale	As Noted	

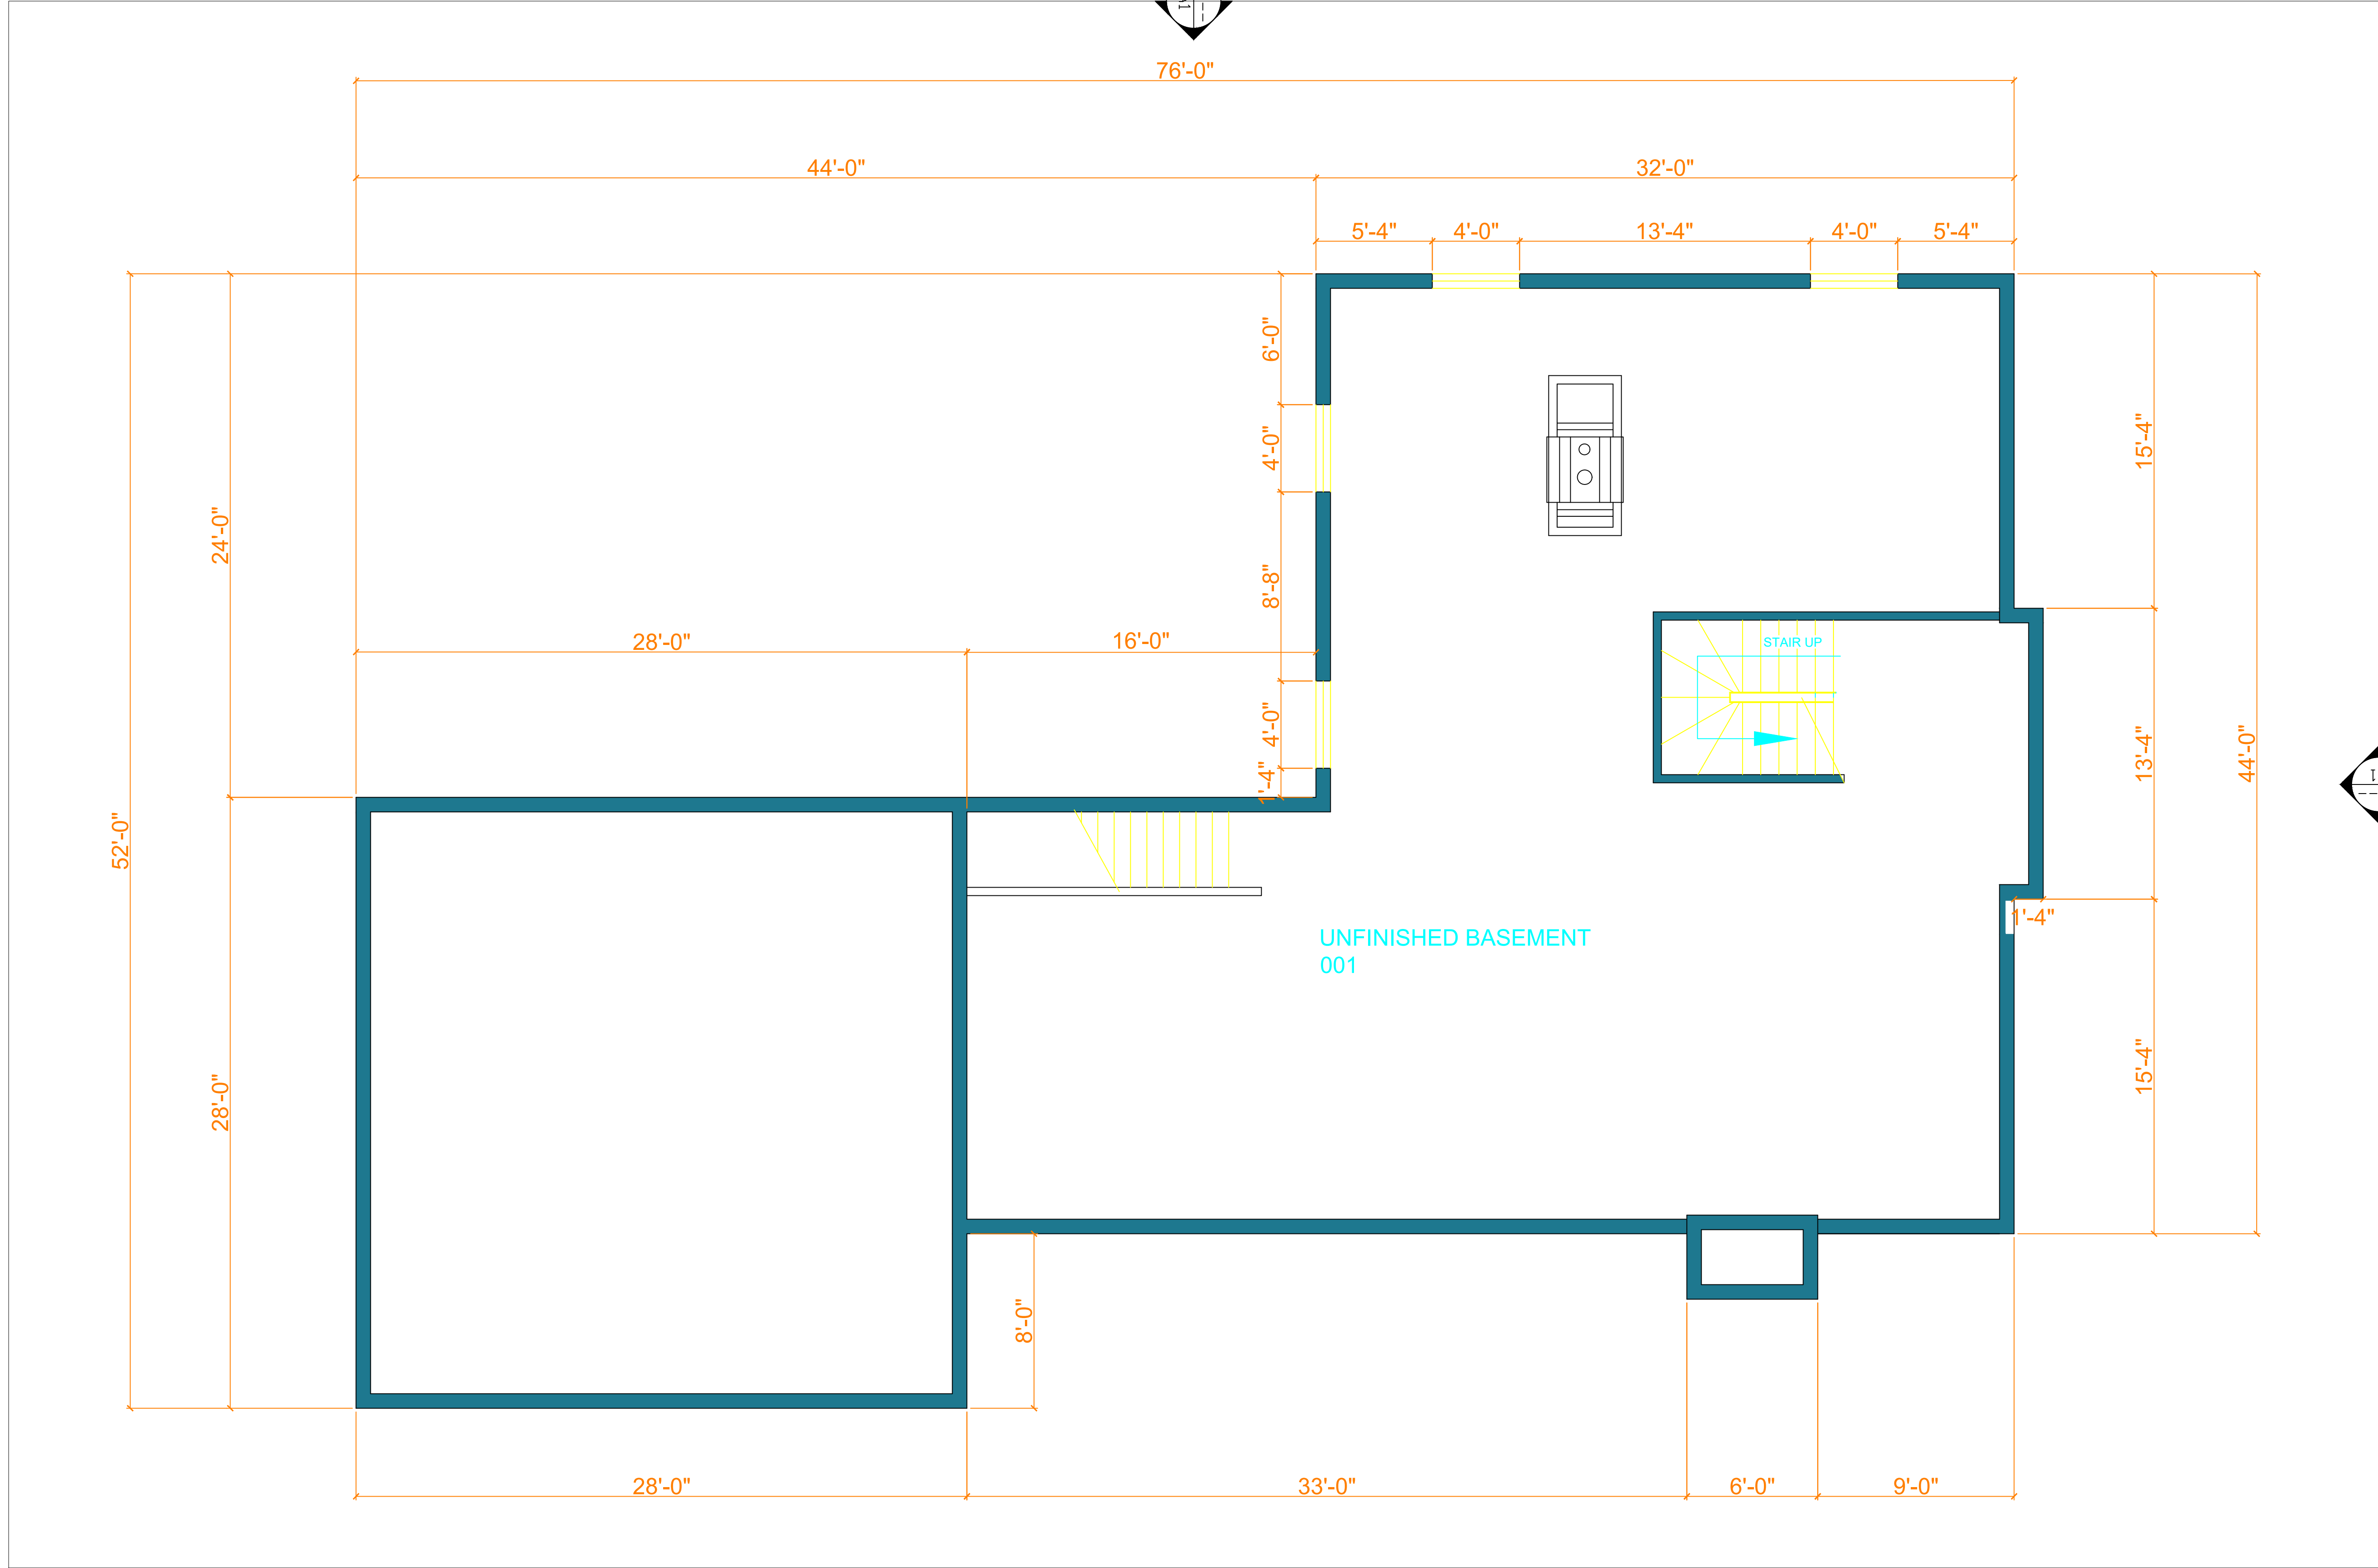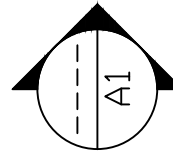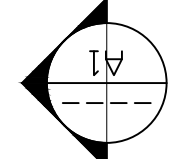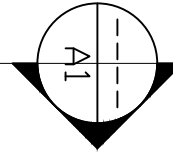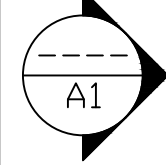

A1 flrb
SCALE: 1/4" = 1'-0"

General Notes

No.	Revision/Issue	Date


Firm Name and Address

Project Name and Address
Stine Residence
1234. Skyline parkway
Duluth, MN
Value

Project Stine Residence	Sheet A1
Date 2/1/2021	
Scale As Noted	

A2

Flr-1
SCALE: 1/4"

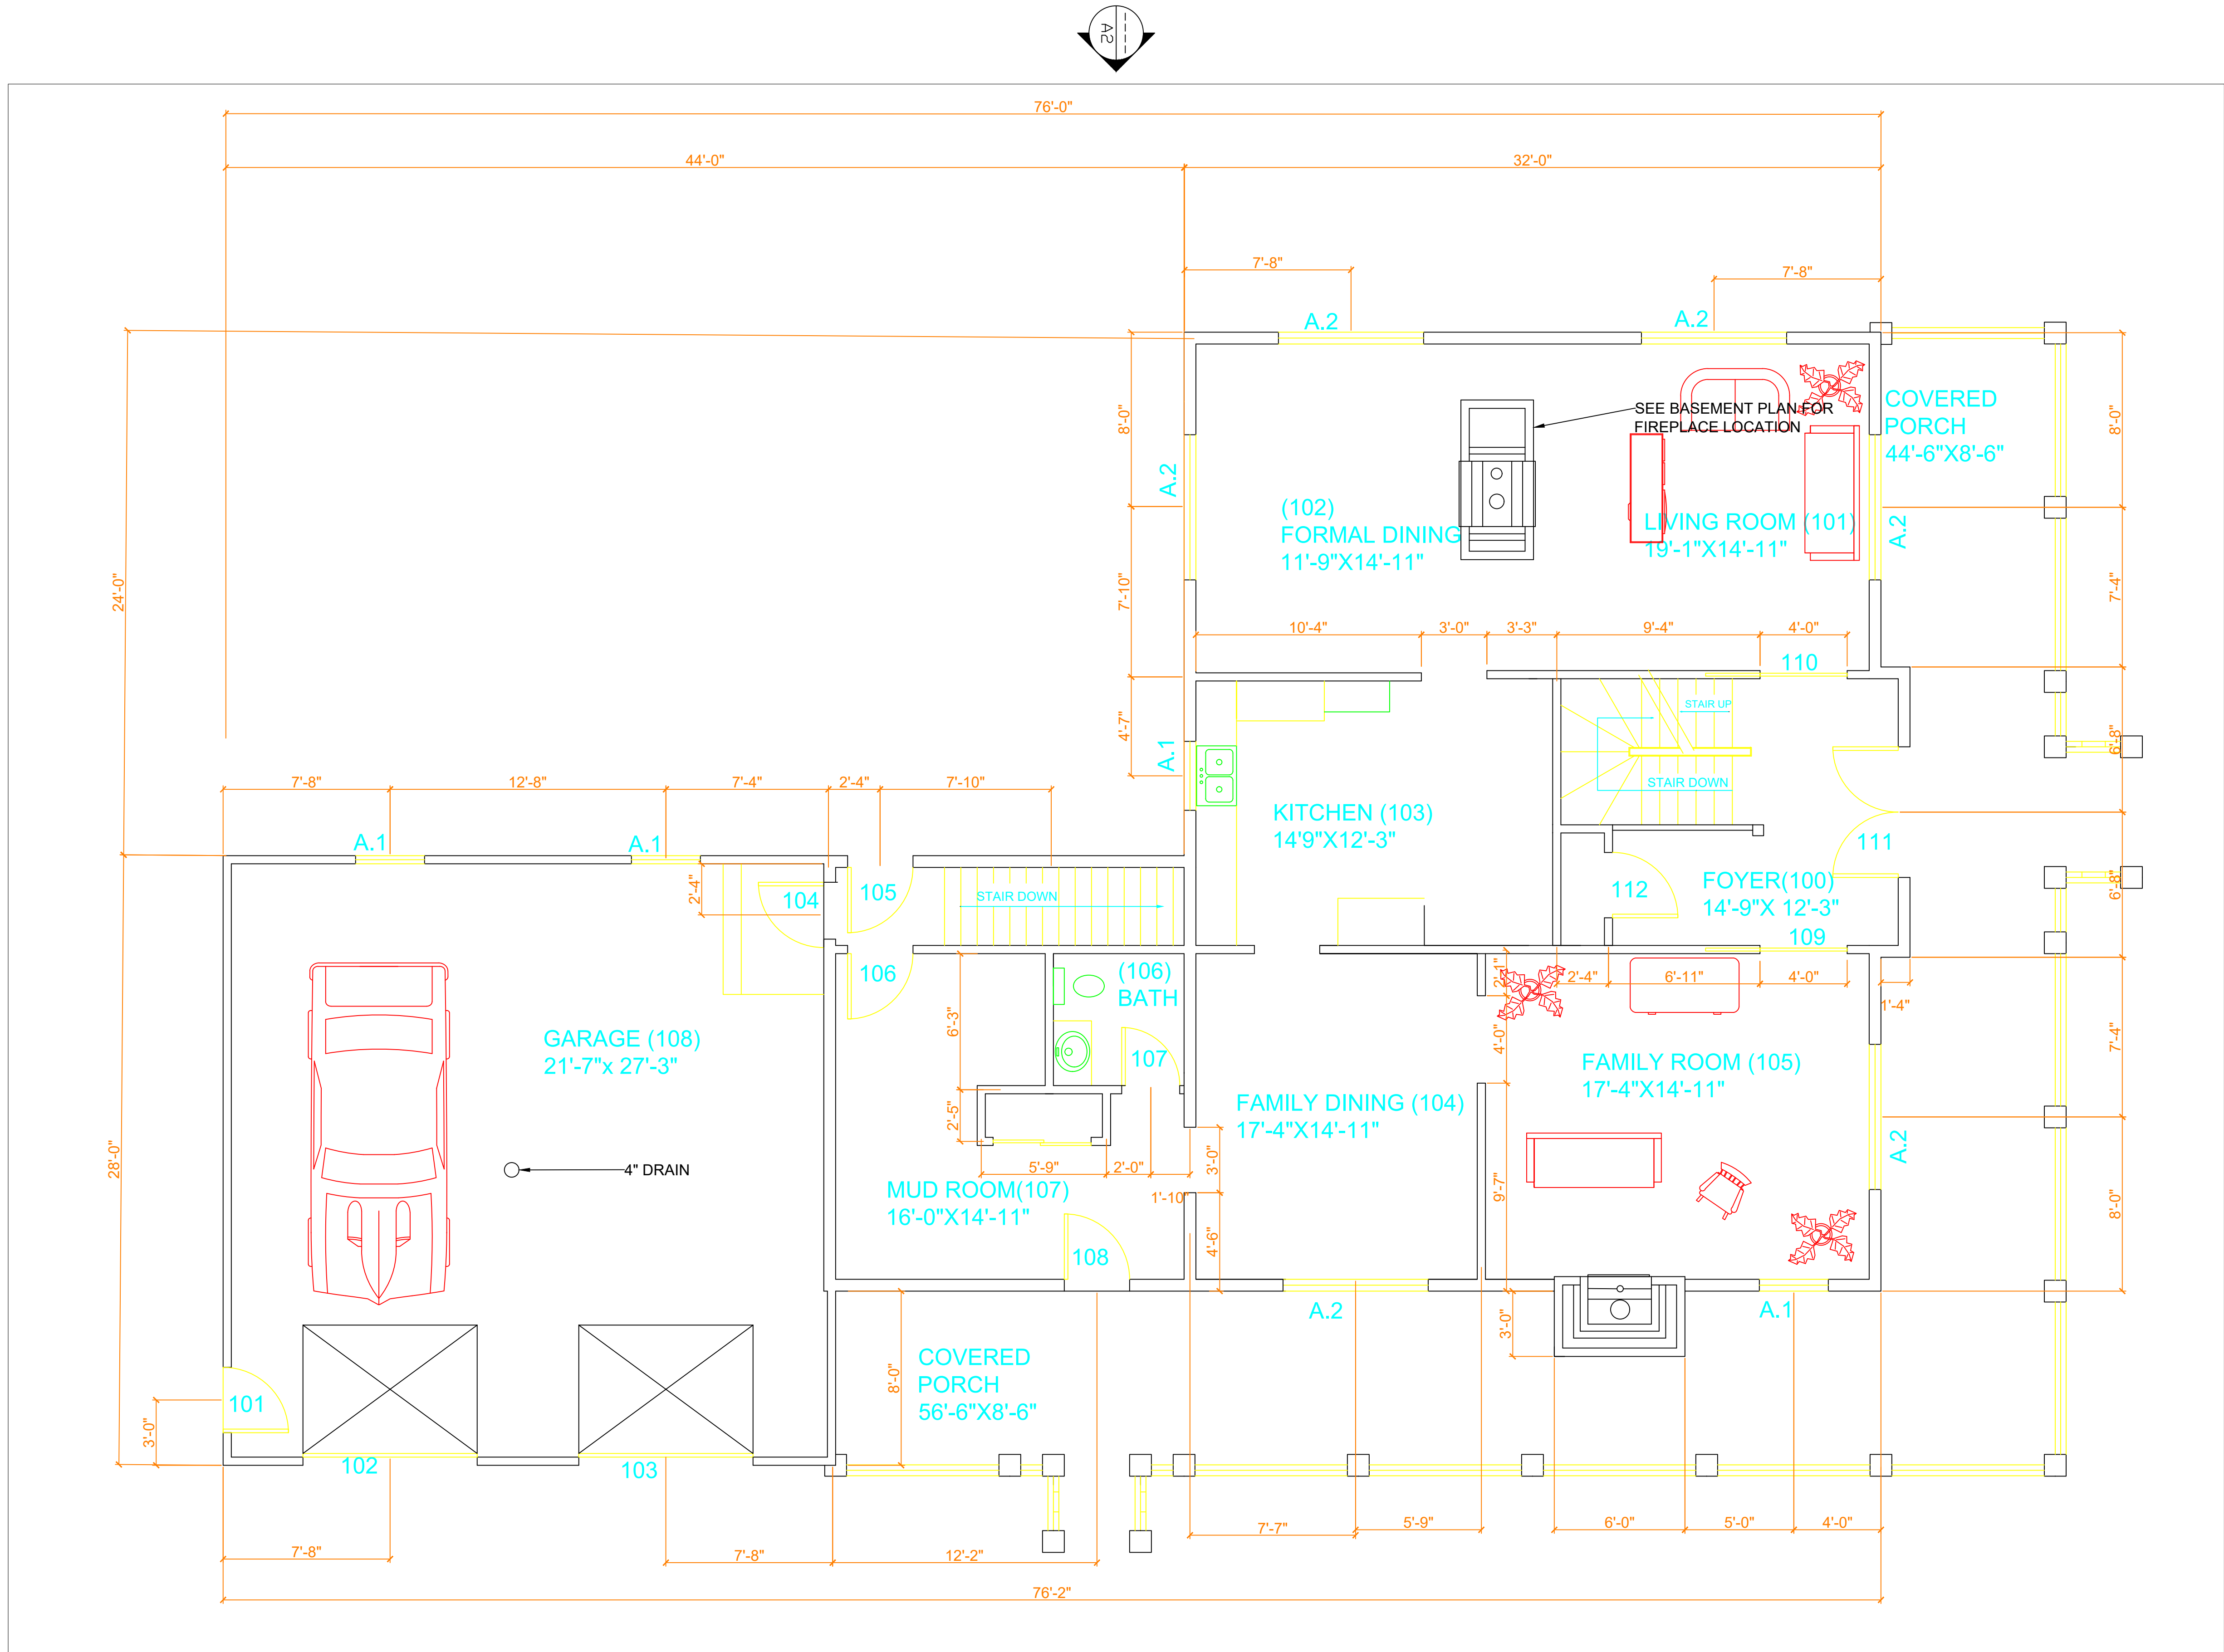

General Notes






No.	Revision/Issue	Date

Firm Name and Address

Project Name and Address
Stine Residence
1234. Skyline parkway
Duluth, MN
Value

Project Stine Residence	Sheet A2
Date 2/1/2021	
Scale As Noted	

A3 Flr-2
SCALE: 1/4" = 1'-0"

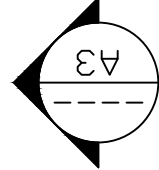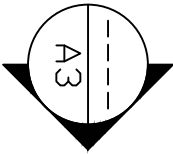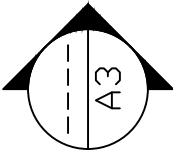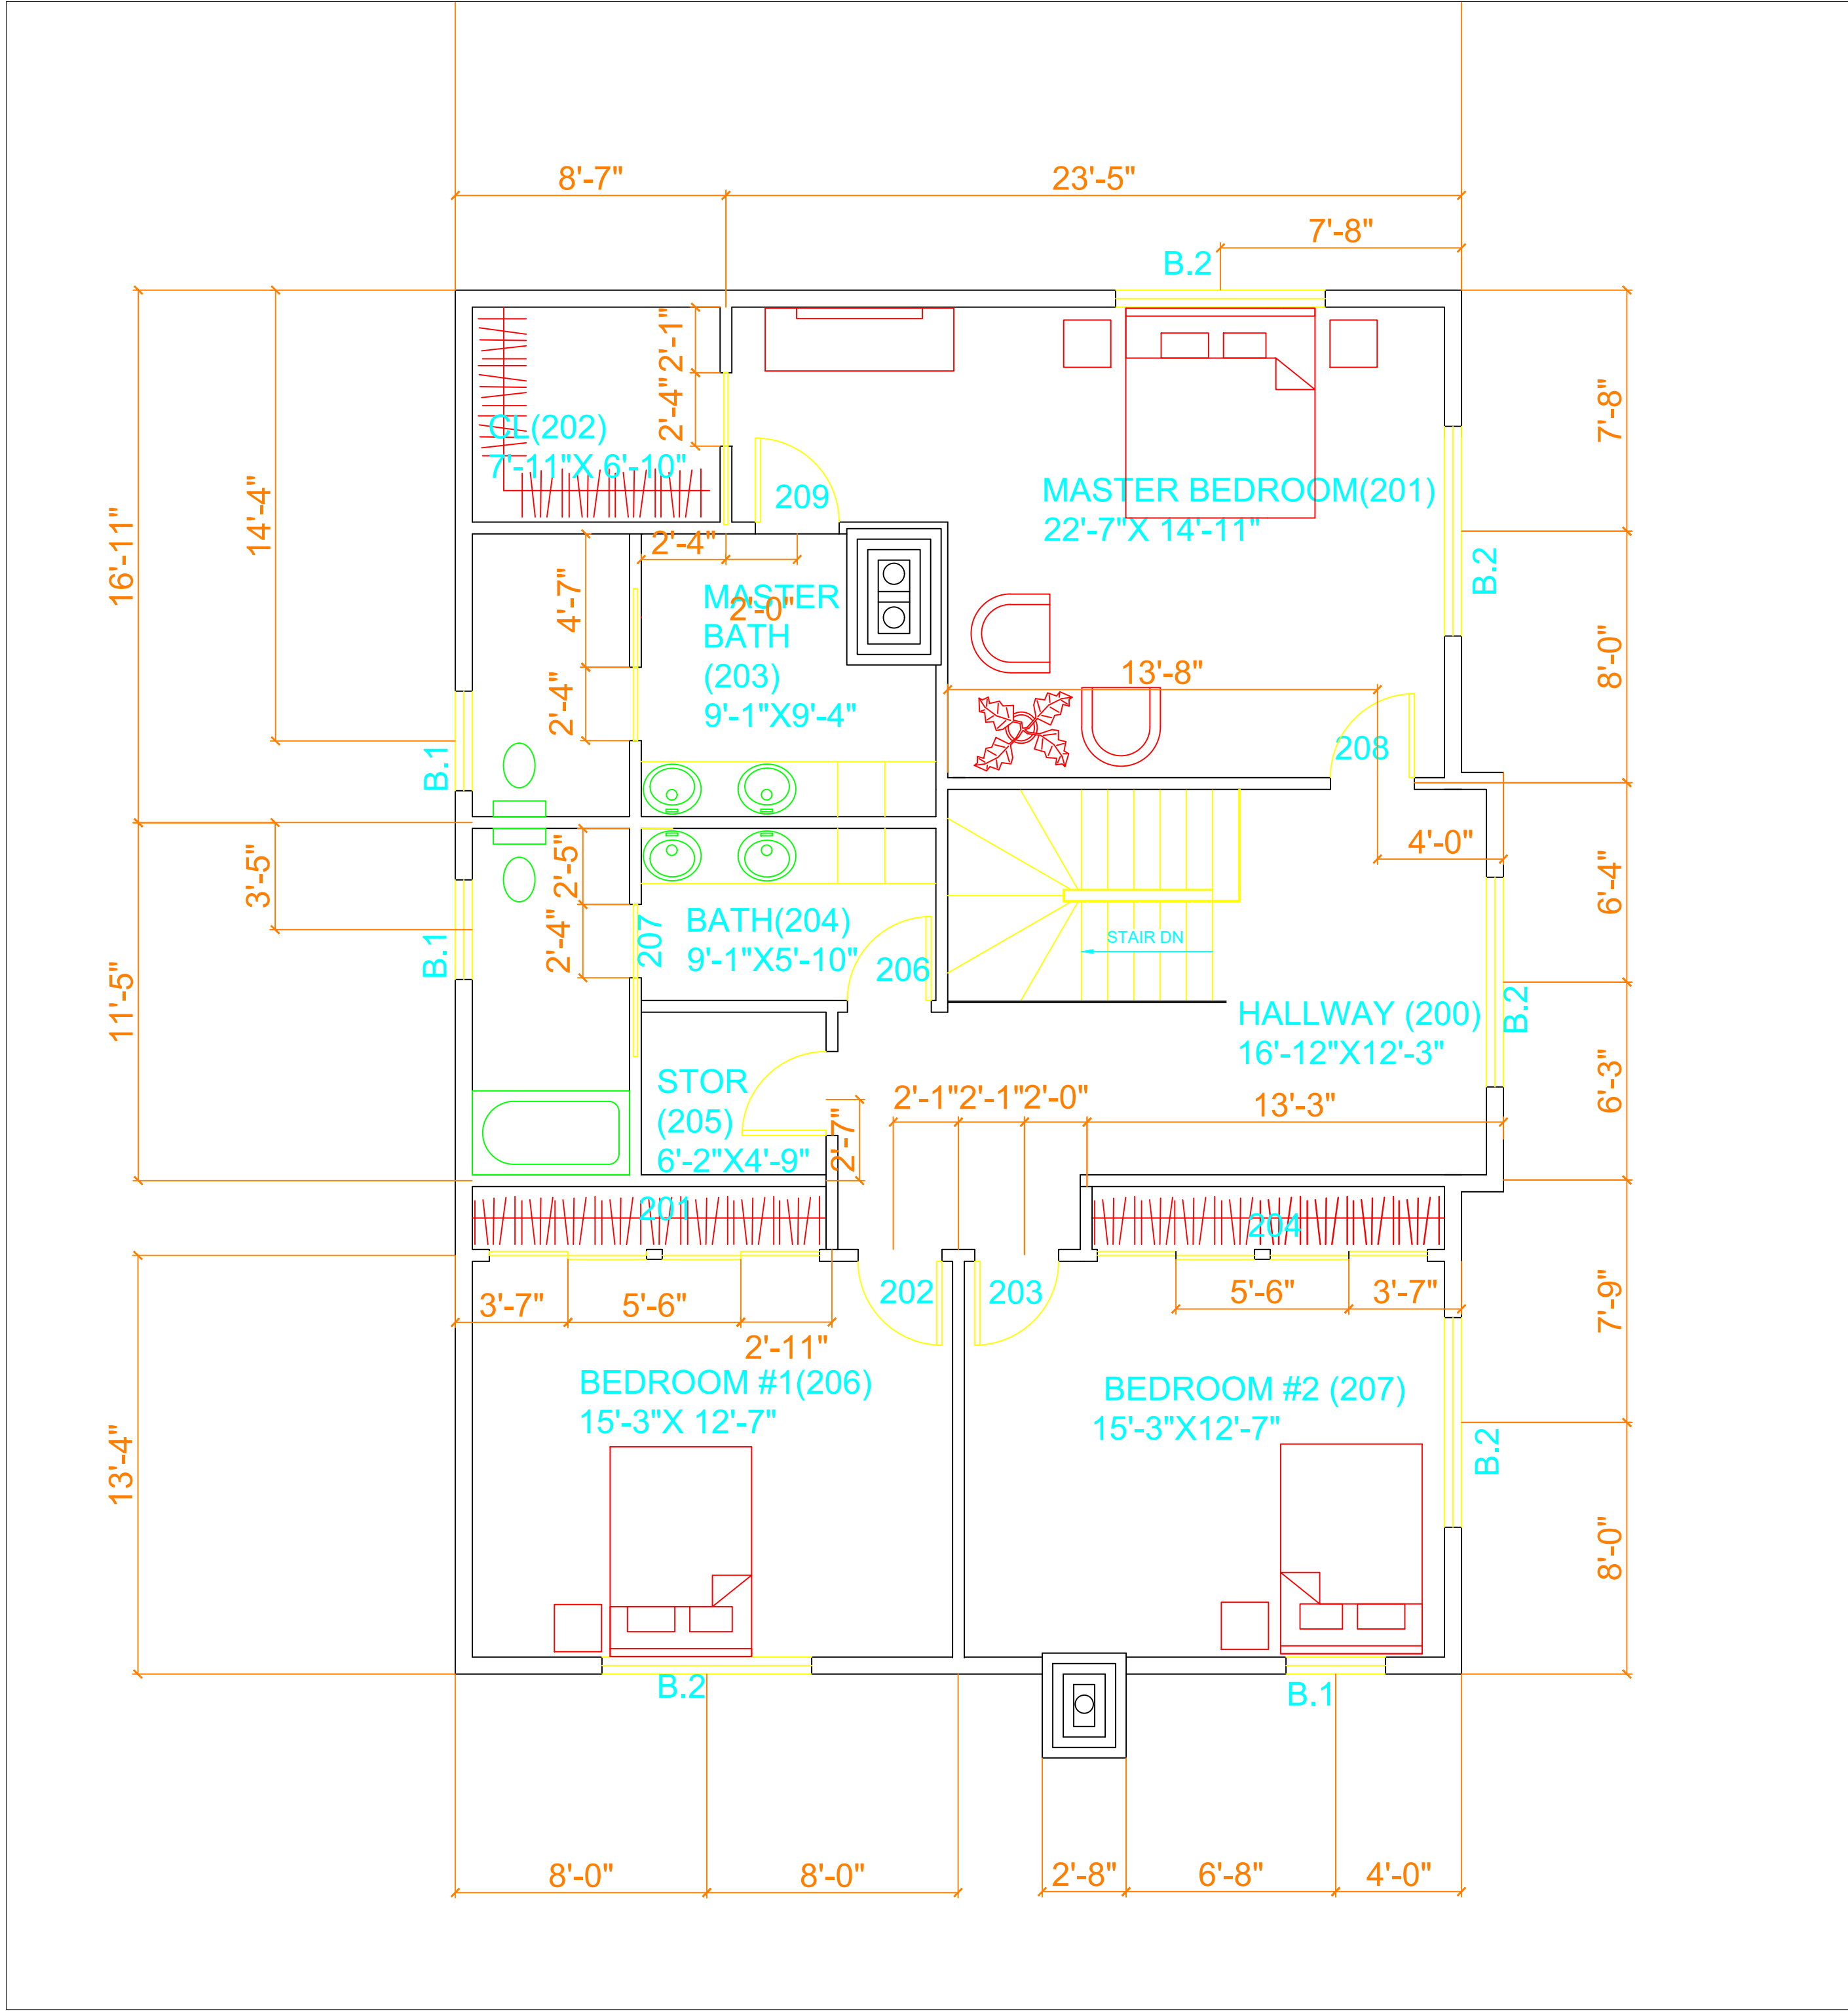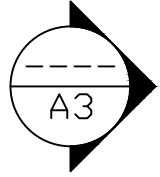





General Notes

No.	Revision/Issue	Date

Firm Name and Address

Project Name and Address
Stine Residence
1234. Skyline parkway
Duluth, MN
Value

Project Stine Residence	Sheet A3
Date 2/1/2021	
Scale As Noted	

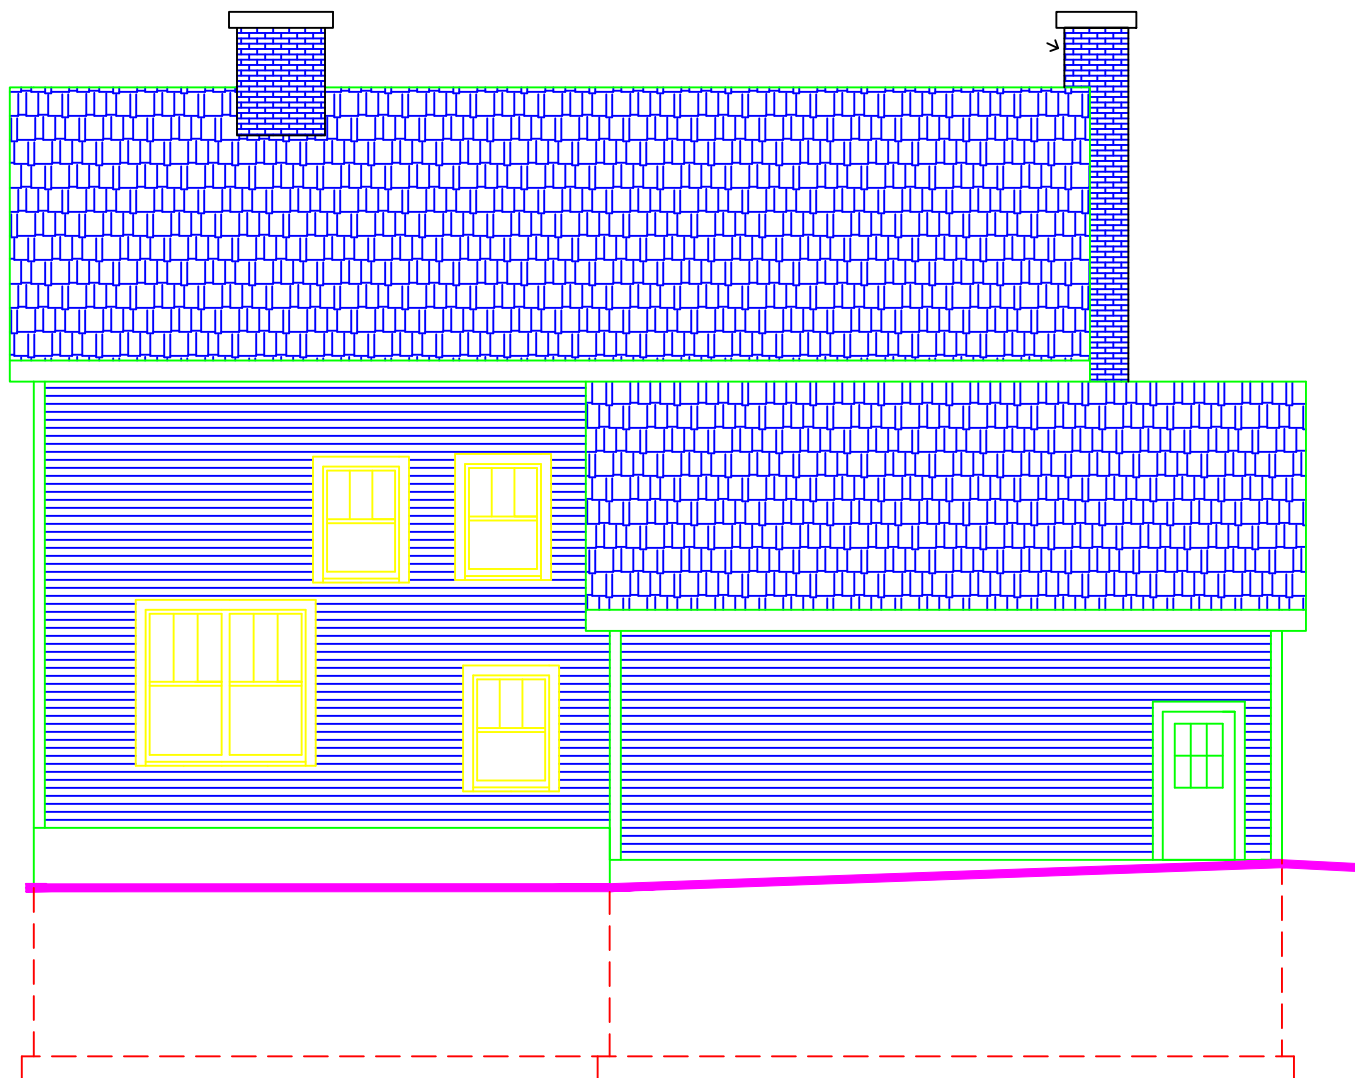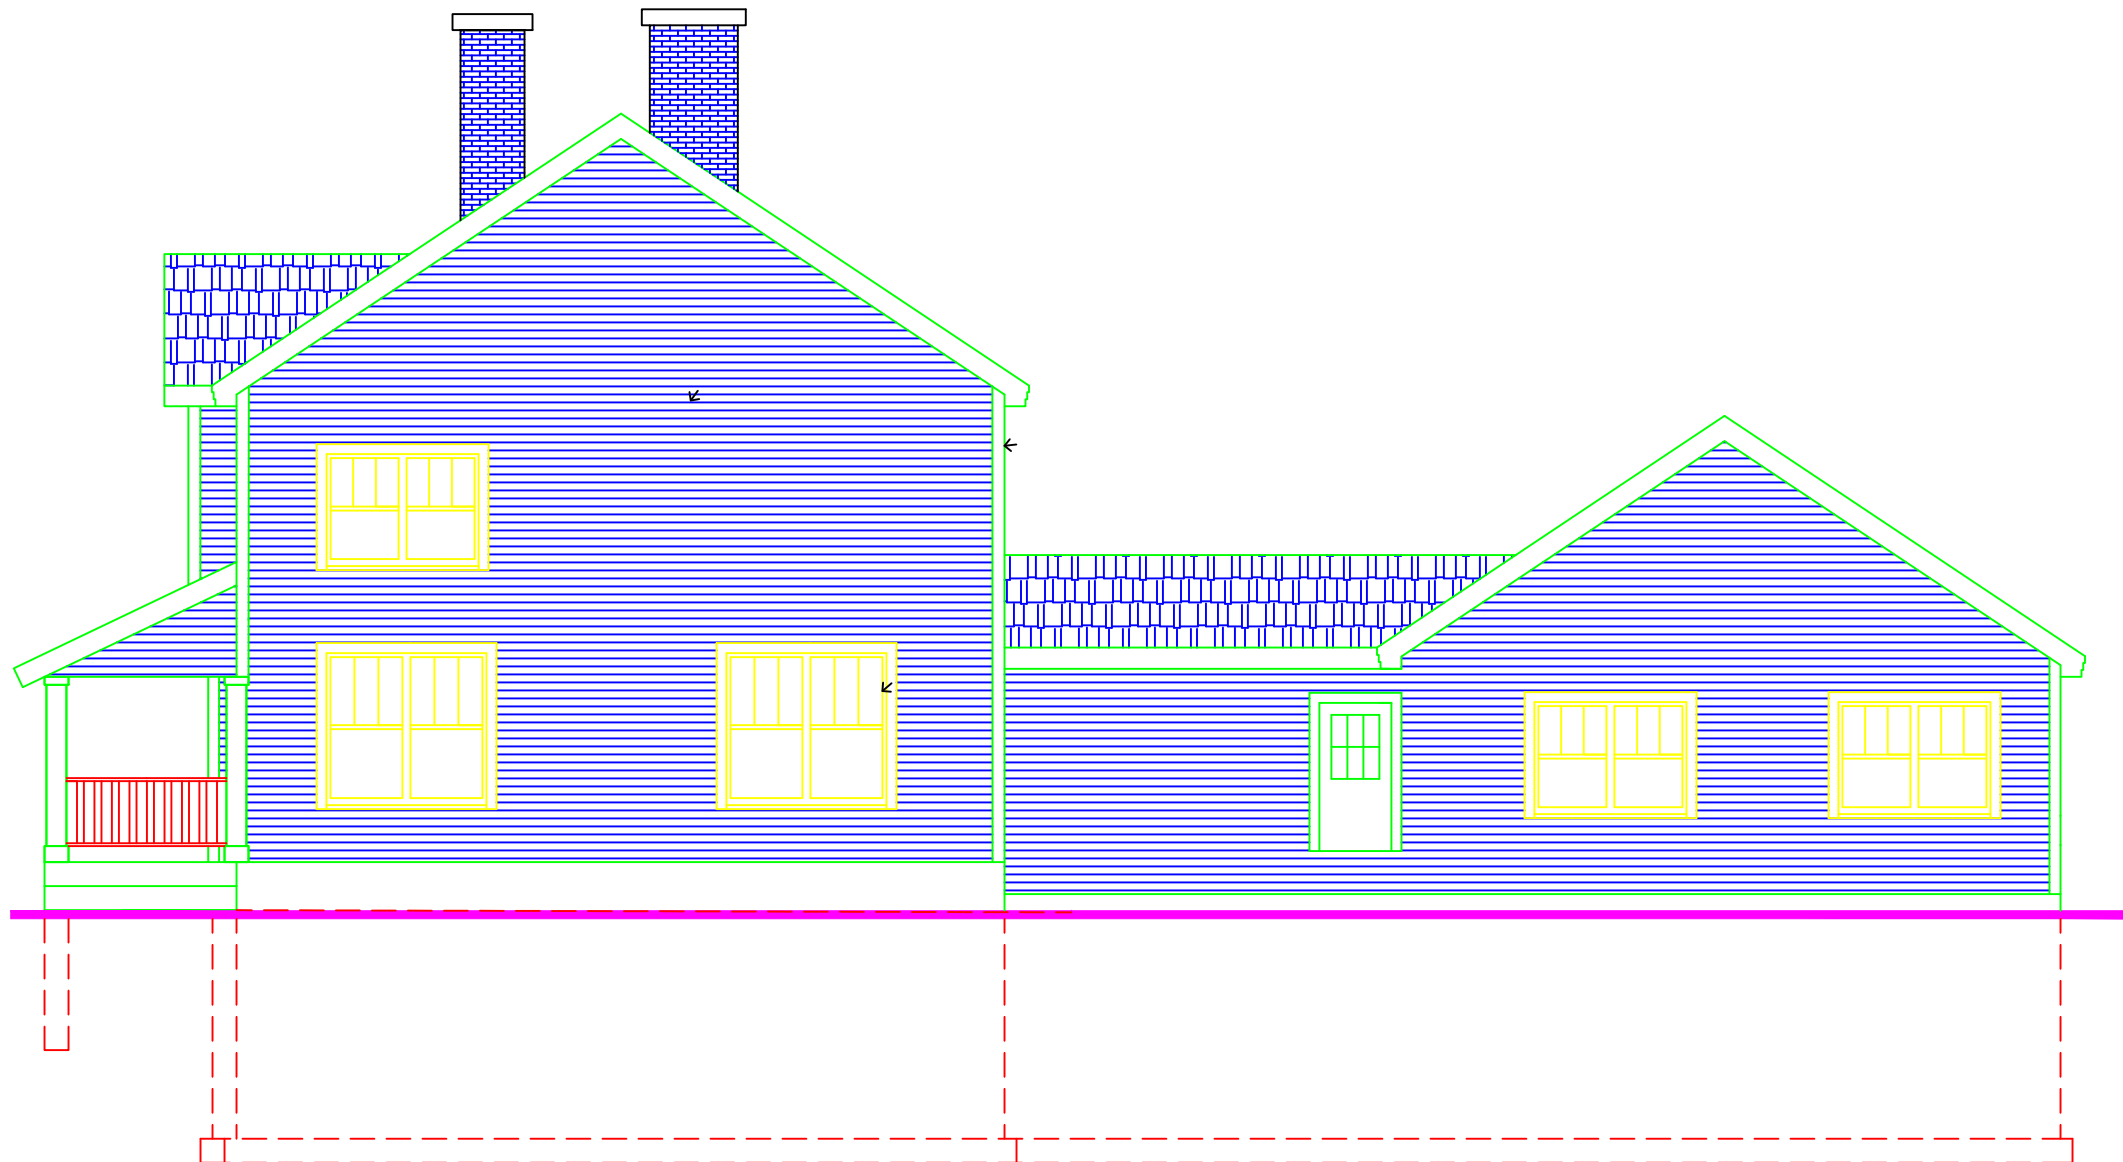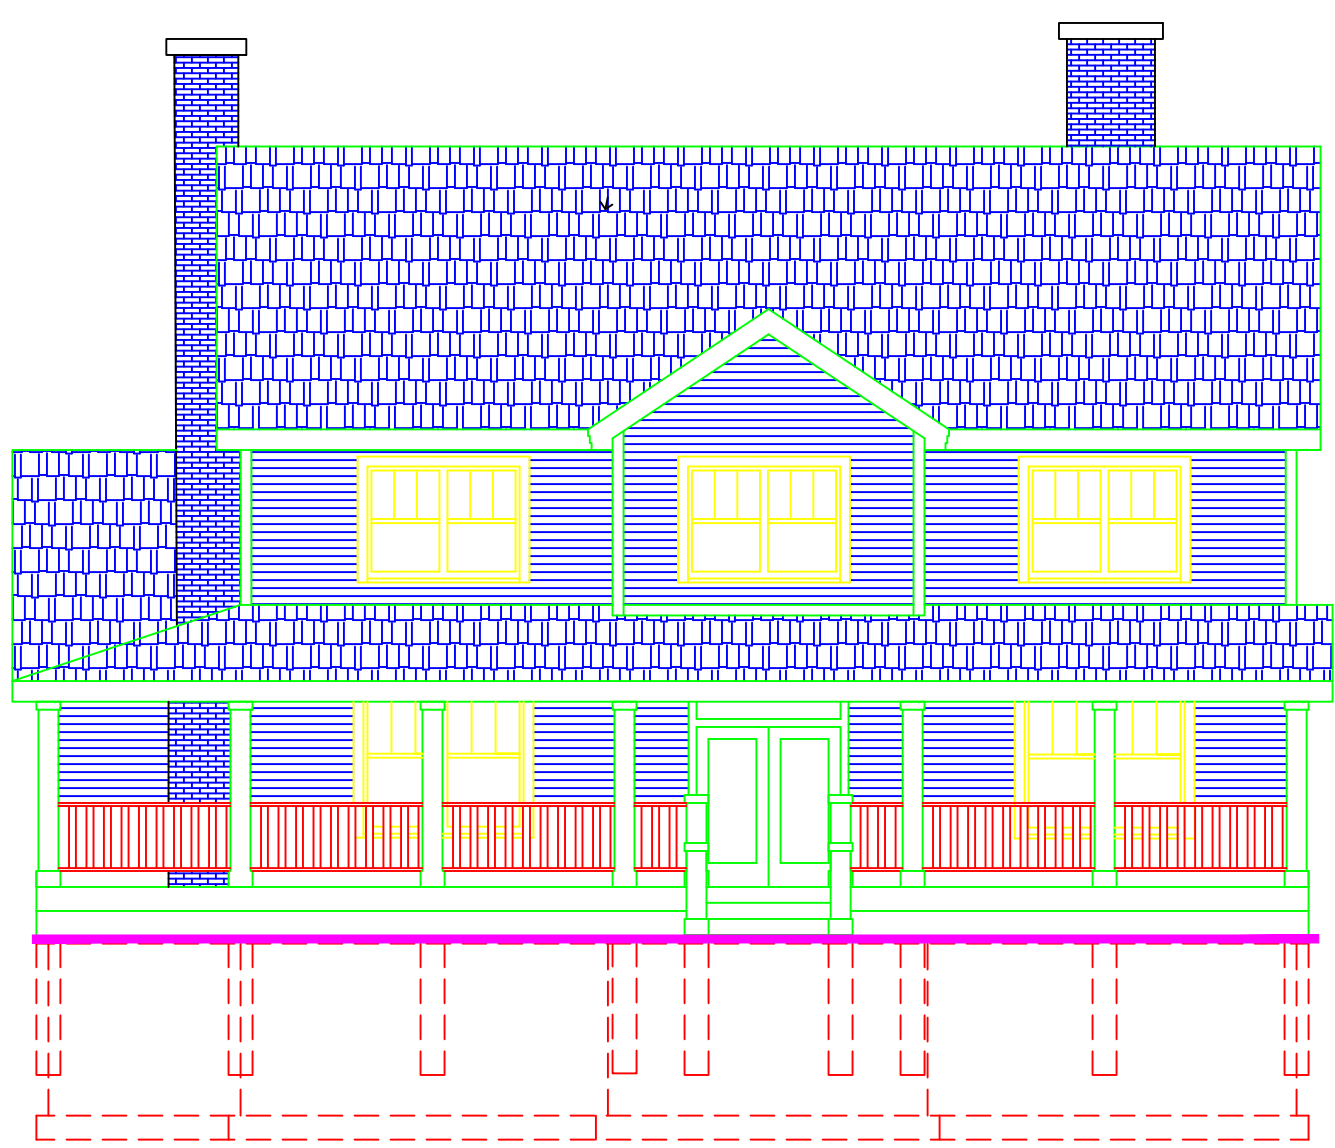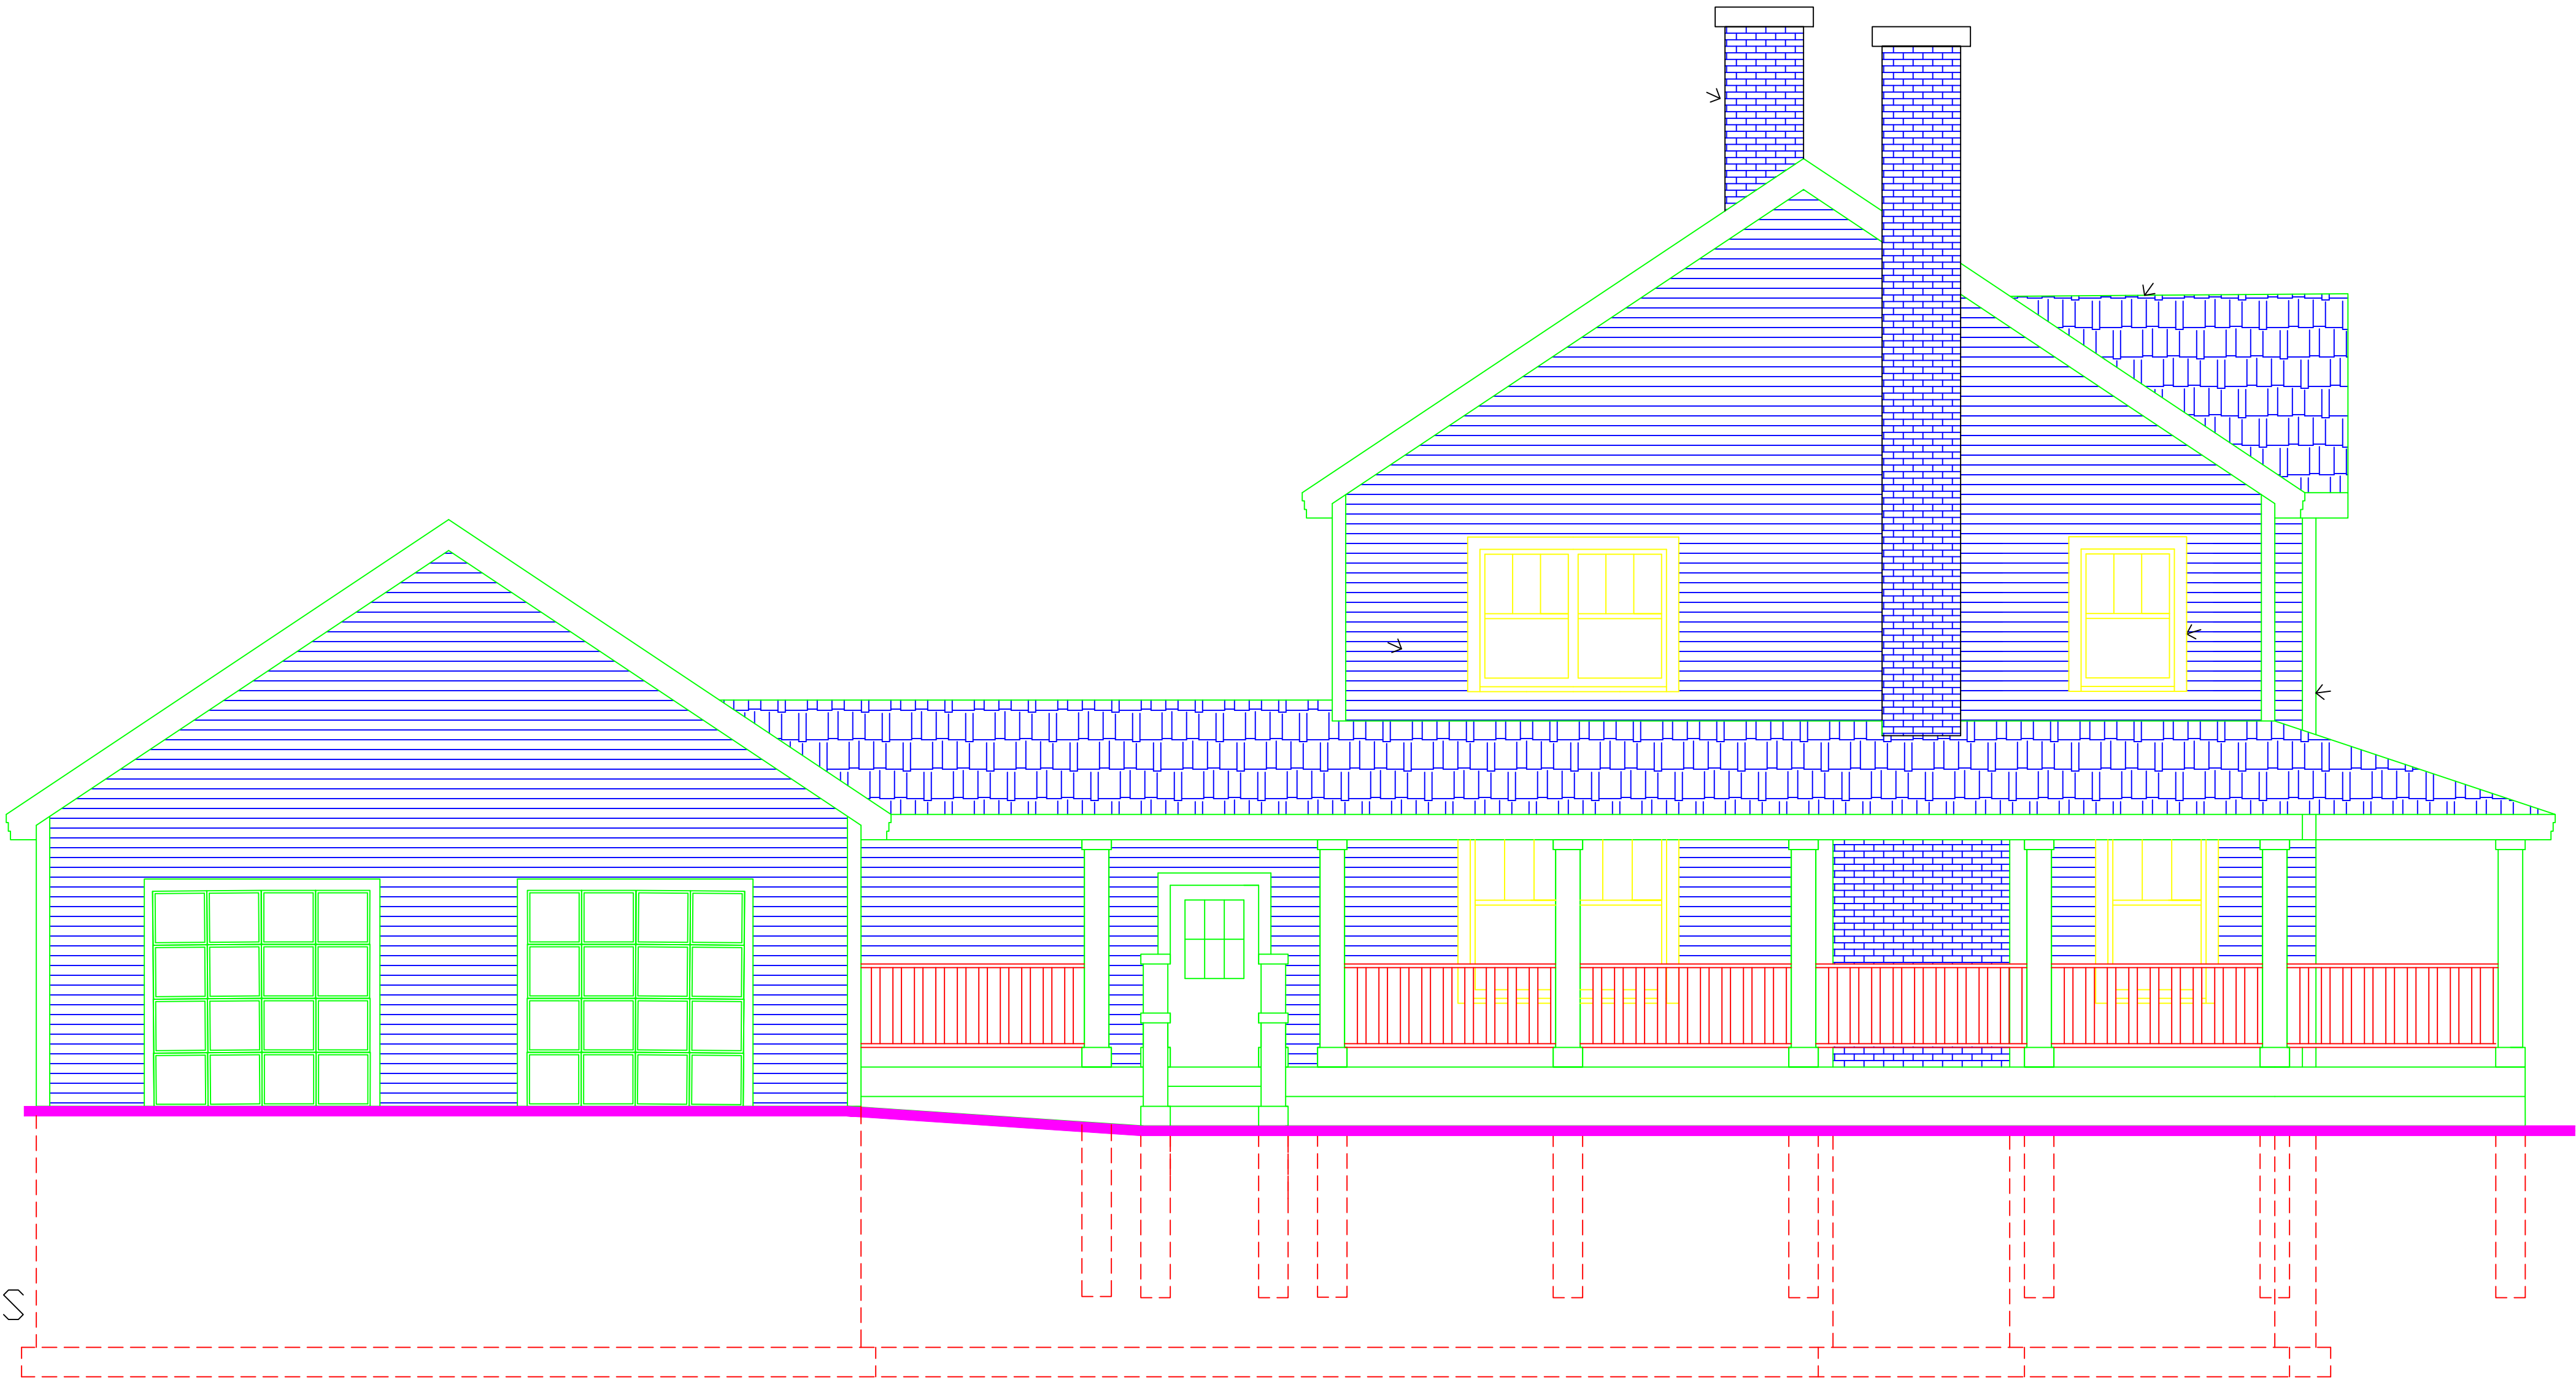


General Notes

No.	Revision/Issue	Date

Firm Name and Address

Project Name and Address
Stine Residence
1234 Skyline parkway
Duluth, MN
Value

Project Stine Residence	Sheet
Date 2/1/2021	A4
Scale As Noted	

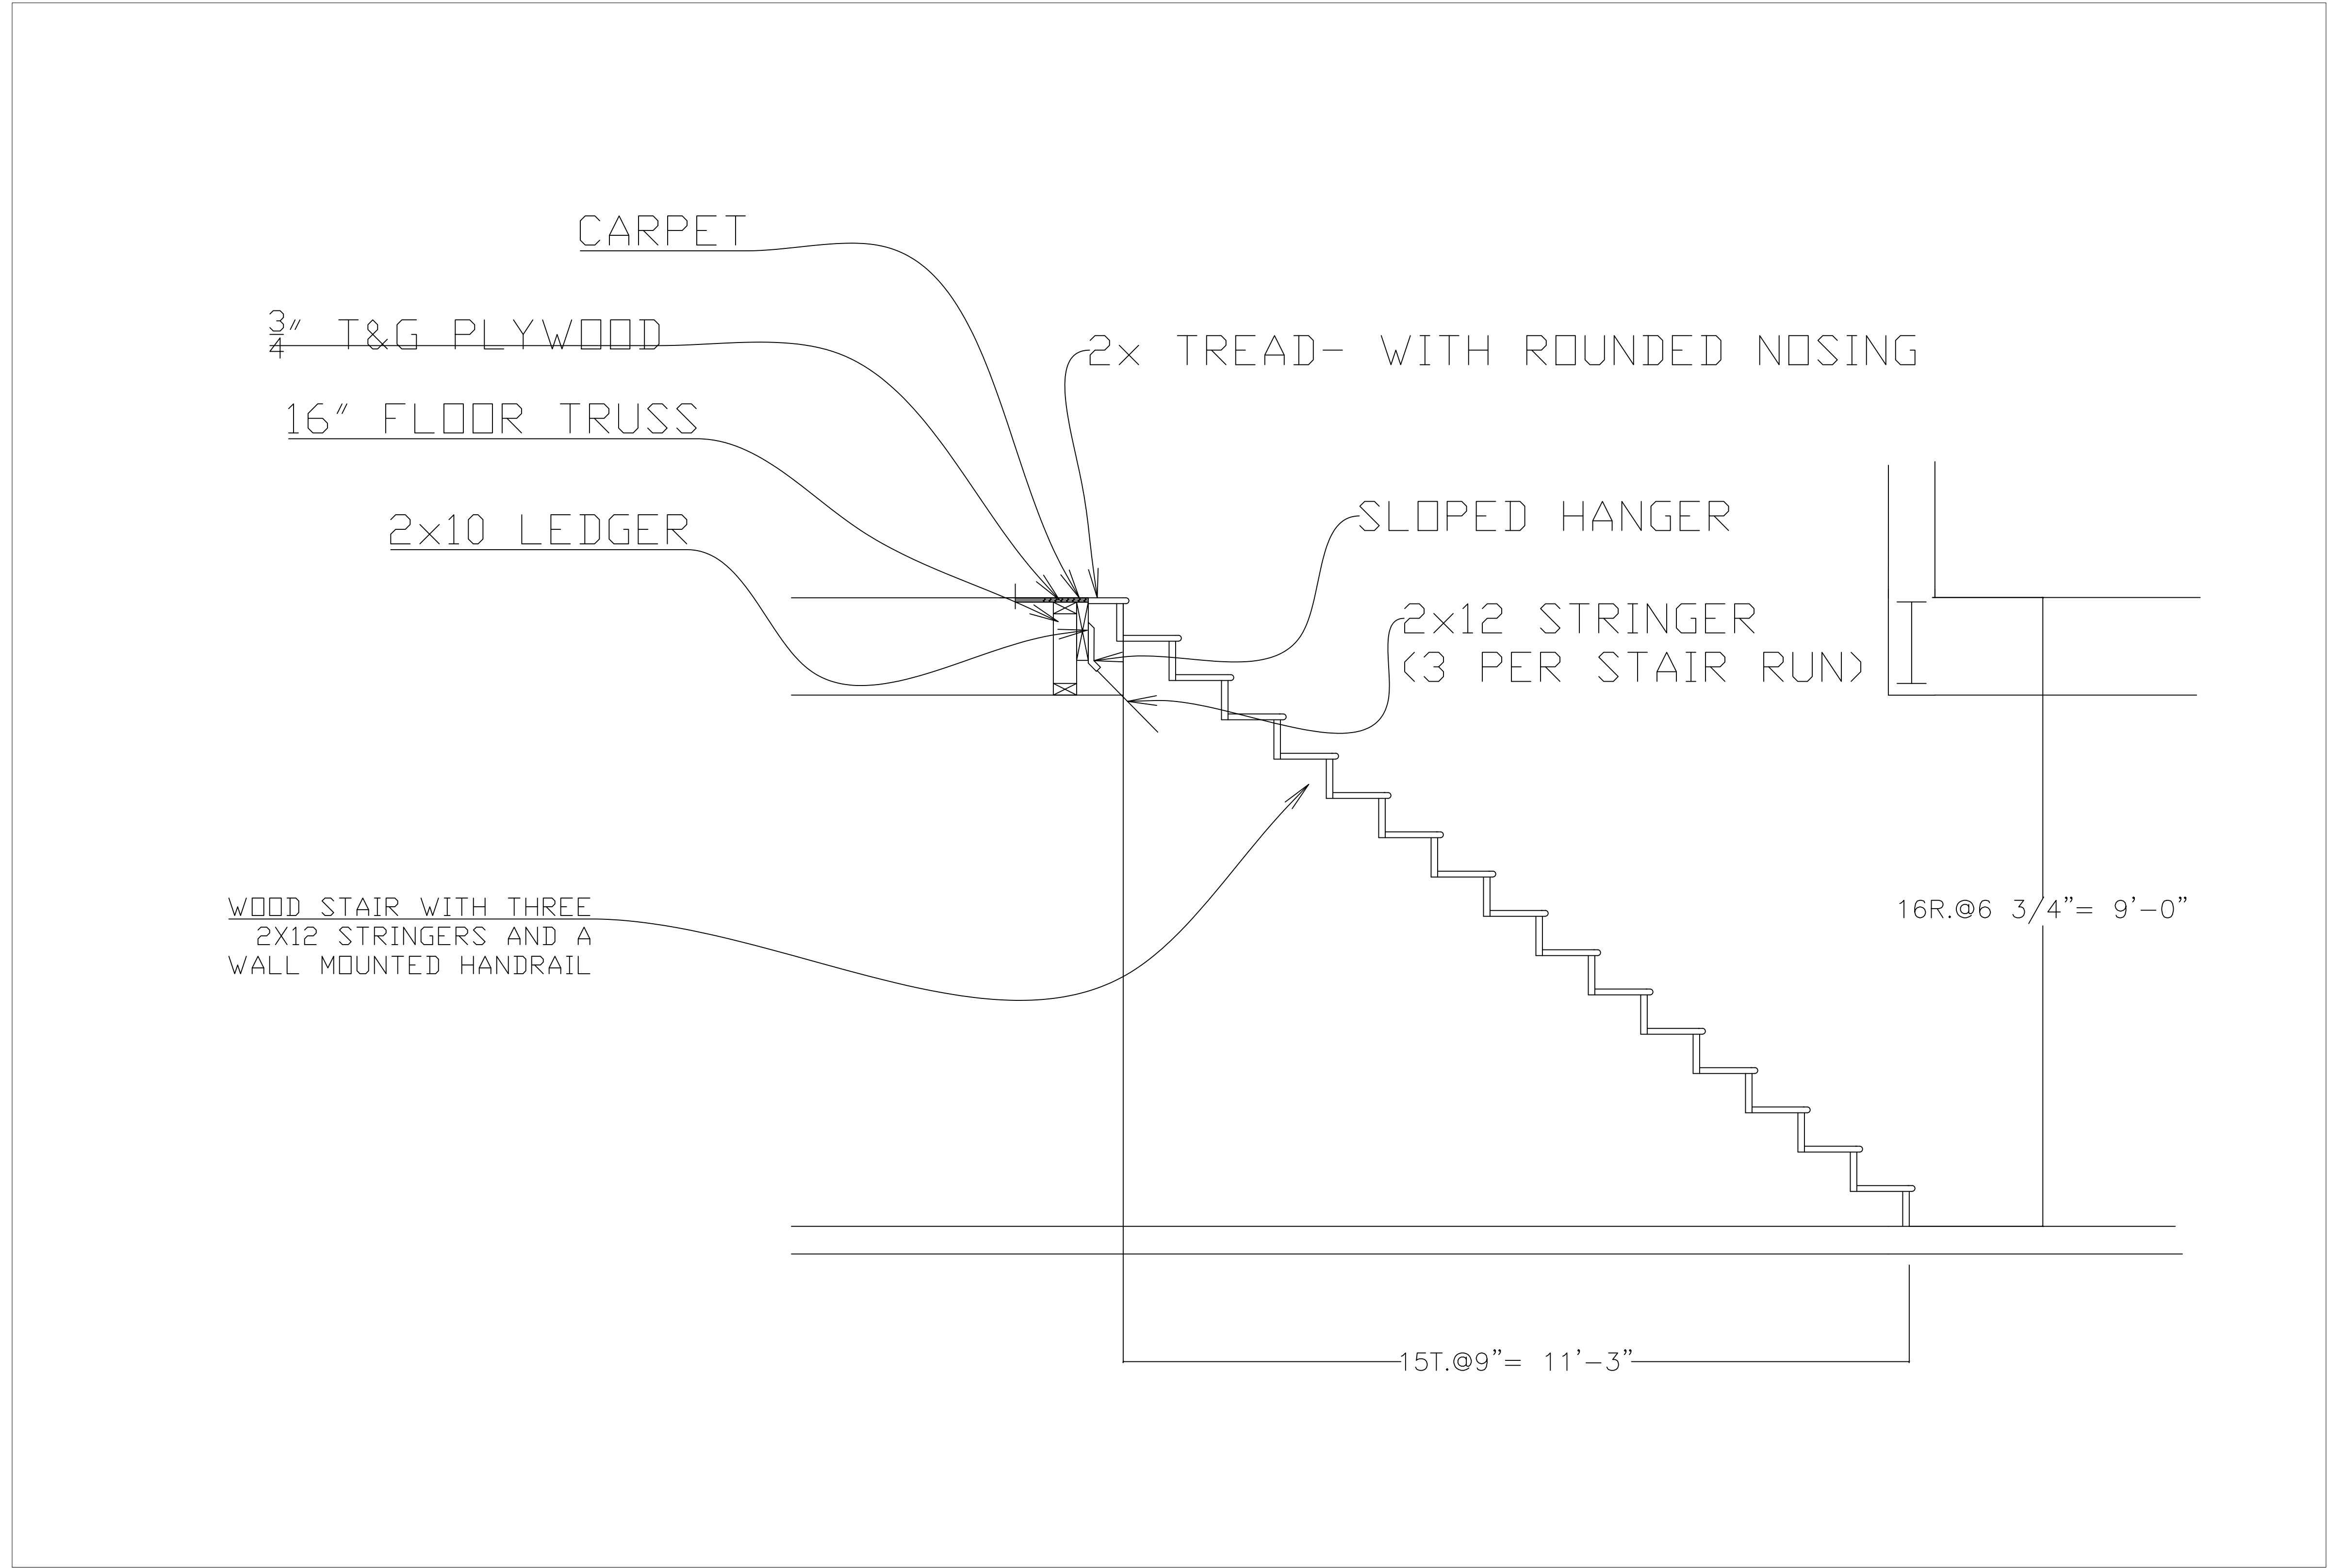

A5 BUILDING SECTION
SCALE: 3/4" = 1'-0"

General Notes


No.	Revision/Issue	Date

Firm Name and Address

Project Name and Address
Stine Residence
1234. Skyline parkway
Duluth, MN
Value

Project Stine Residence	Sheet A5
Date 2/1/2021	
Scale As Noted	

A6 WALL SECTION
SCALE: 1/2" = 1'

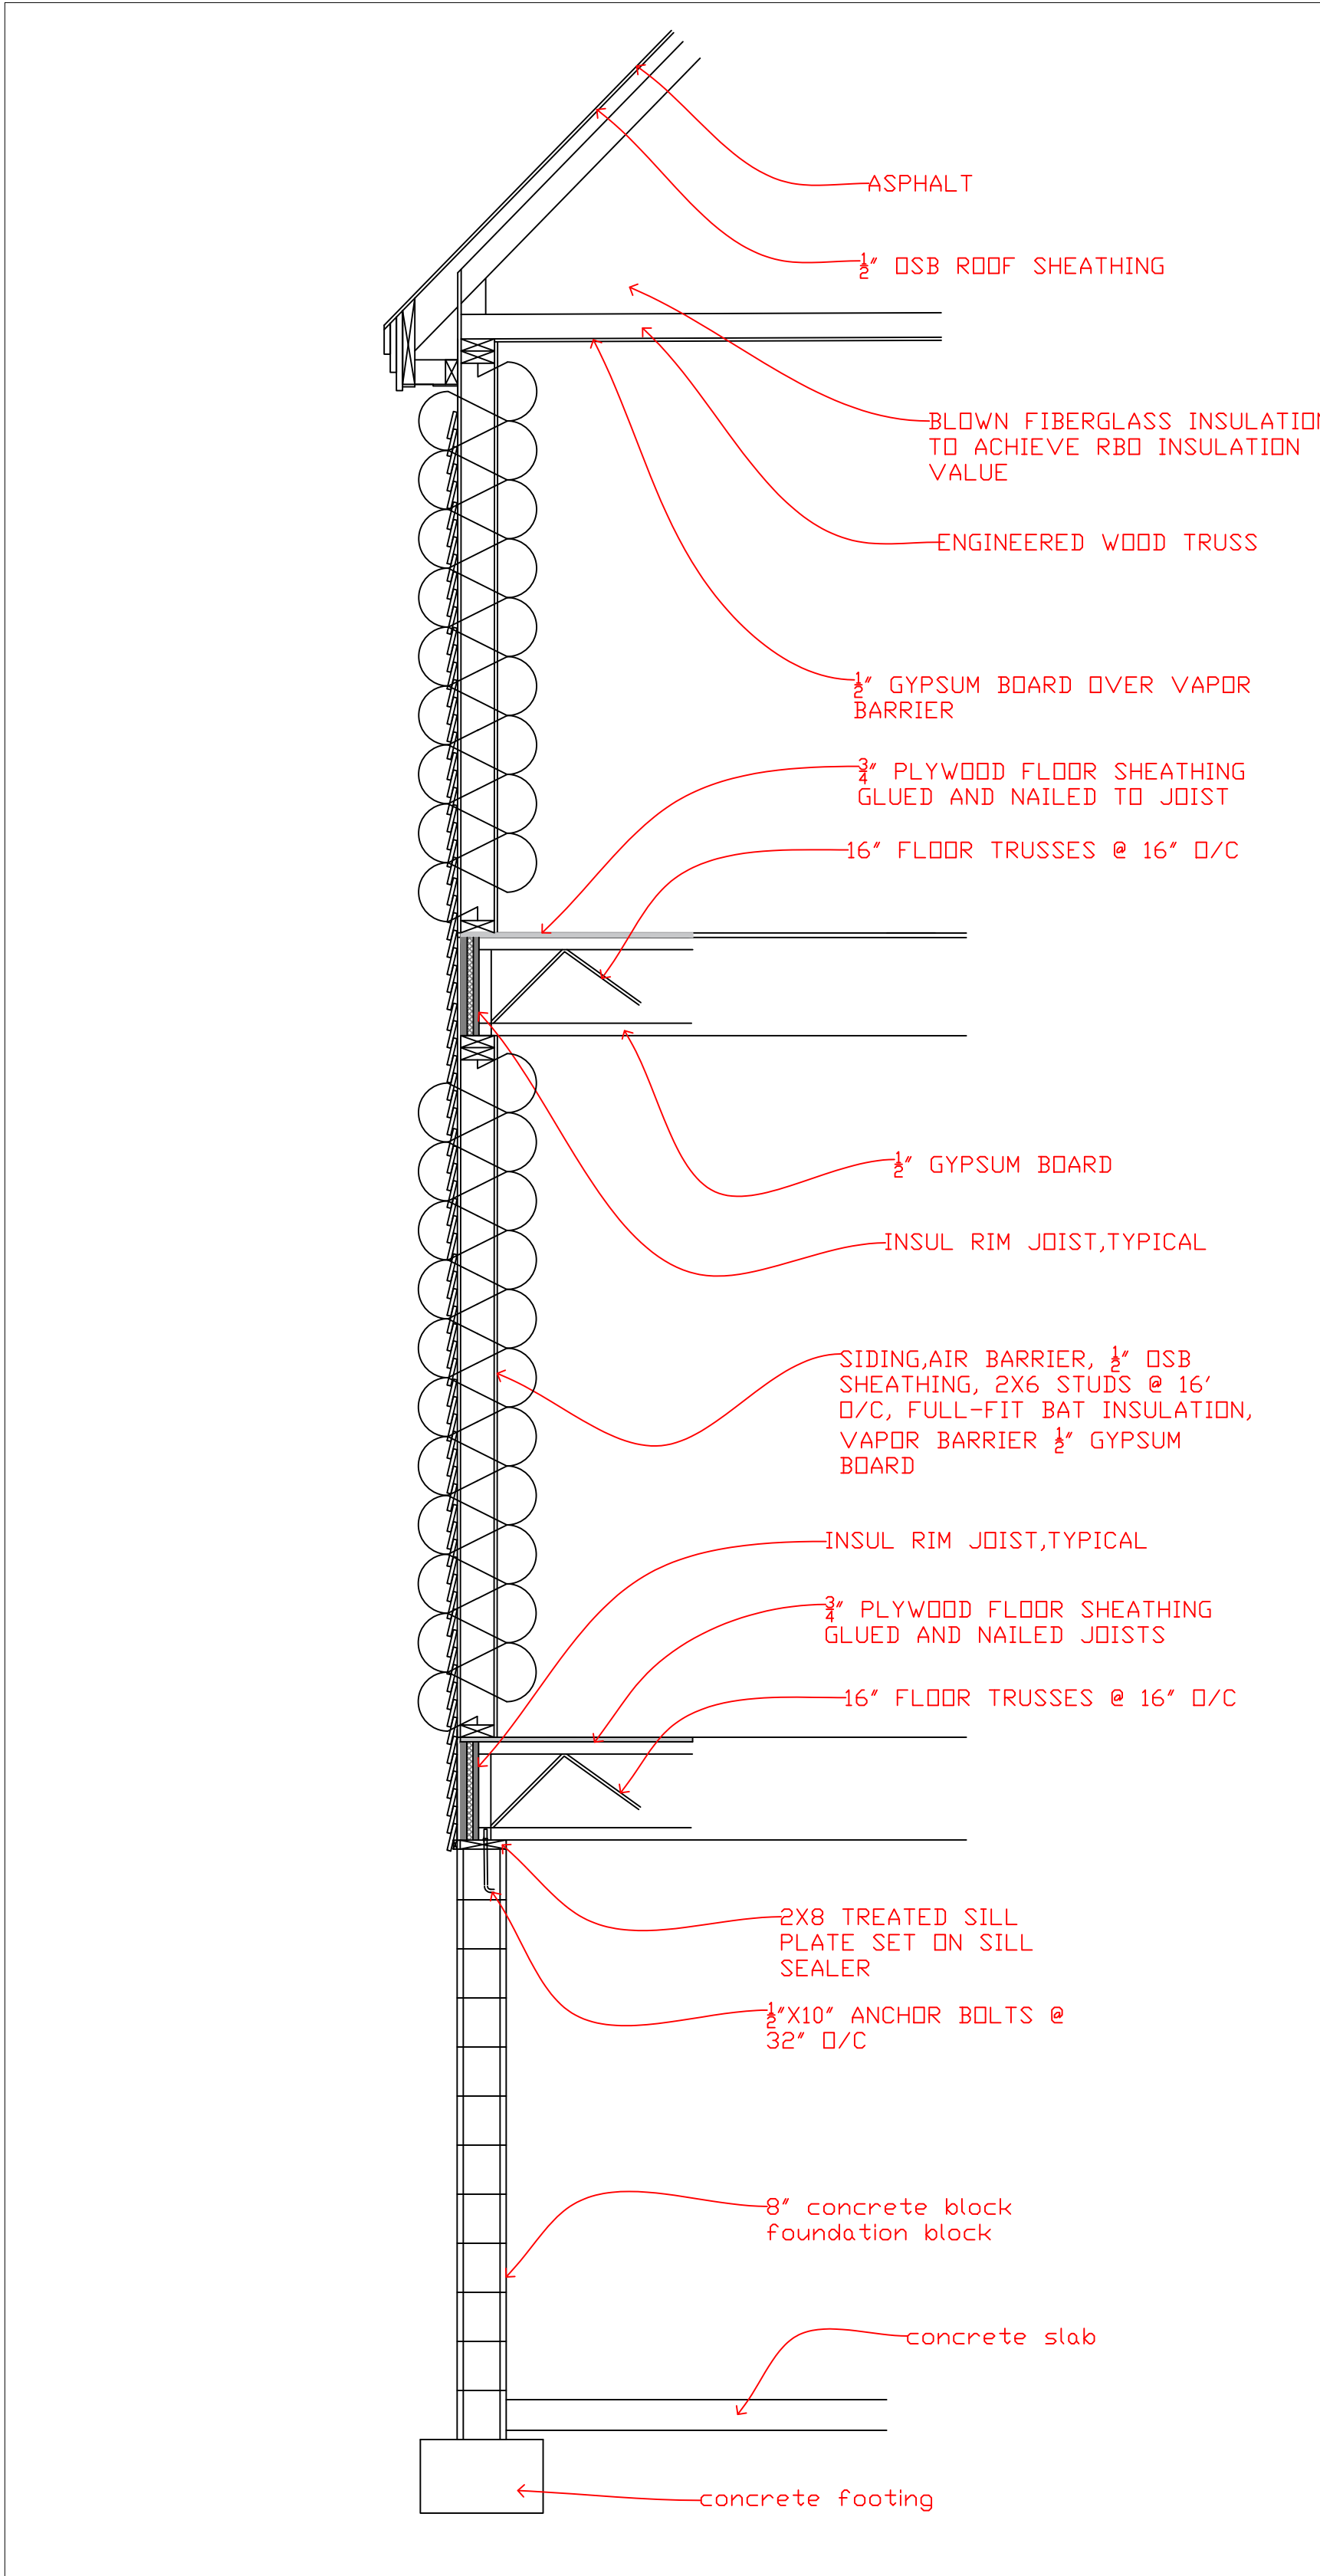

General Notes



No.	Revision/Issue	Date

Firm Name and Address

Project Name and Address

Stine Residence
1234. Skyline parkway
Duluth, MN
Value

Project	Stine Residence	Sheet
Date	2/18/2021	A6
Scale	As Noted	

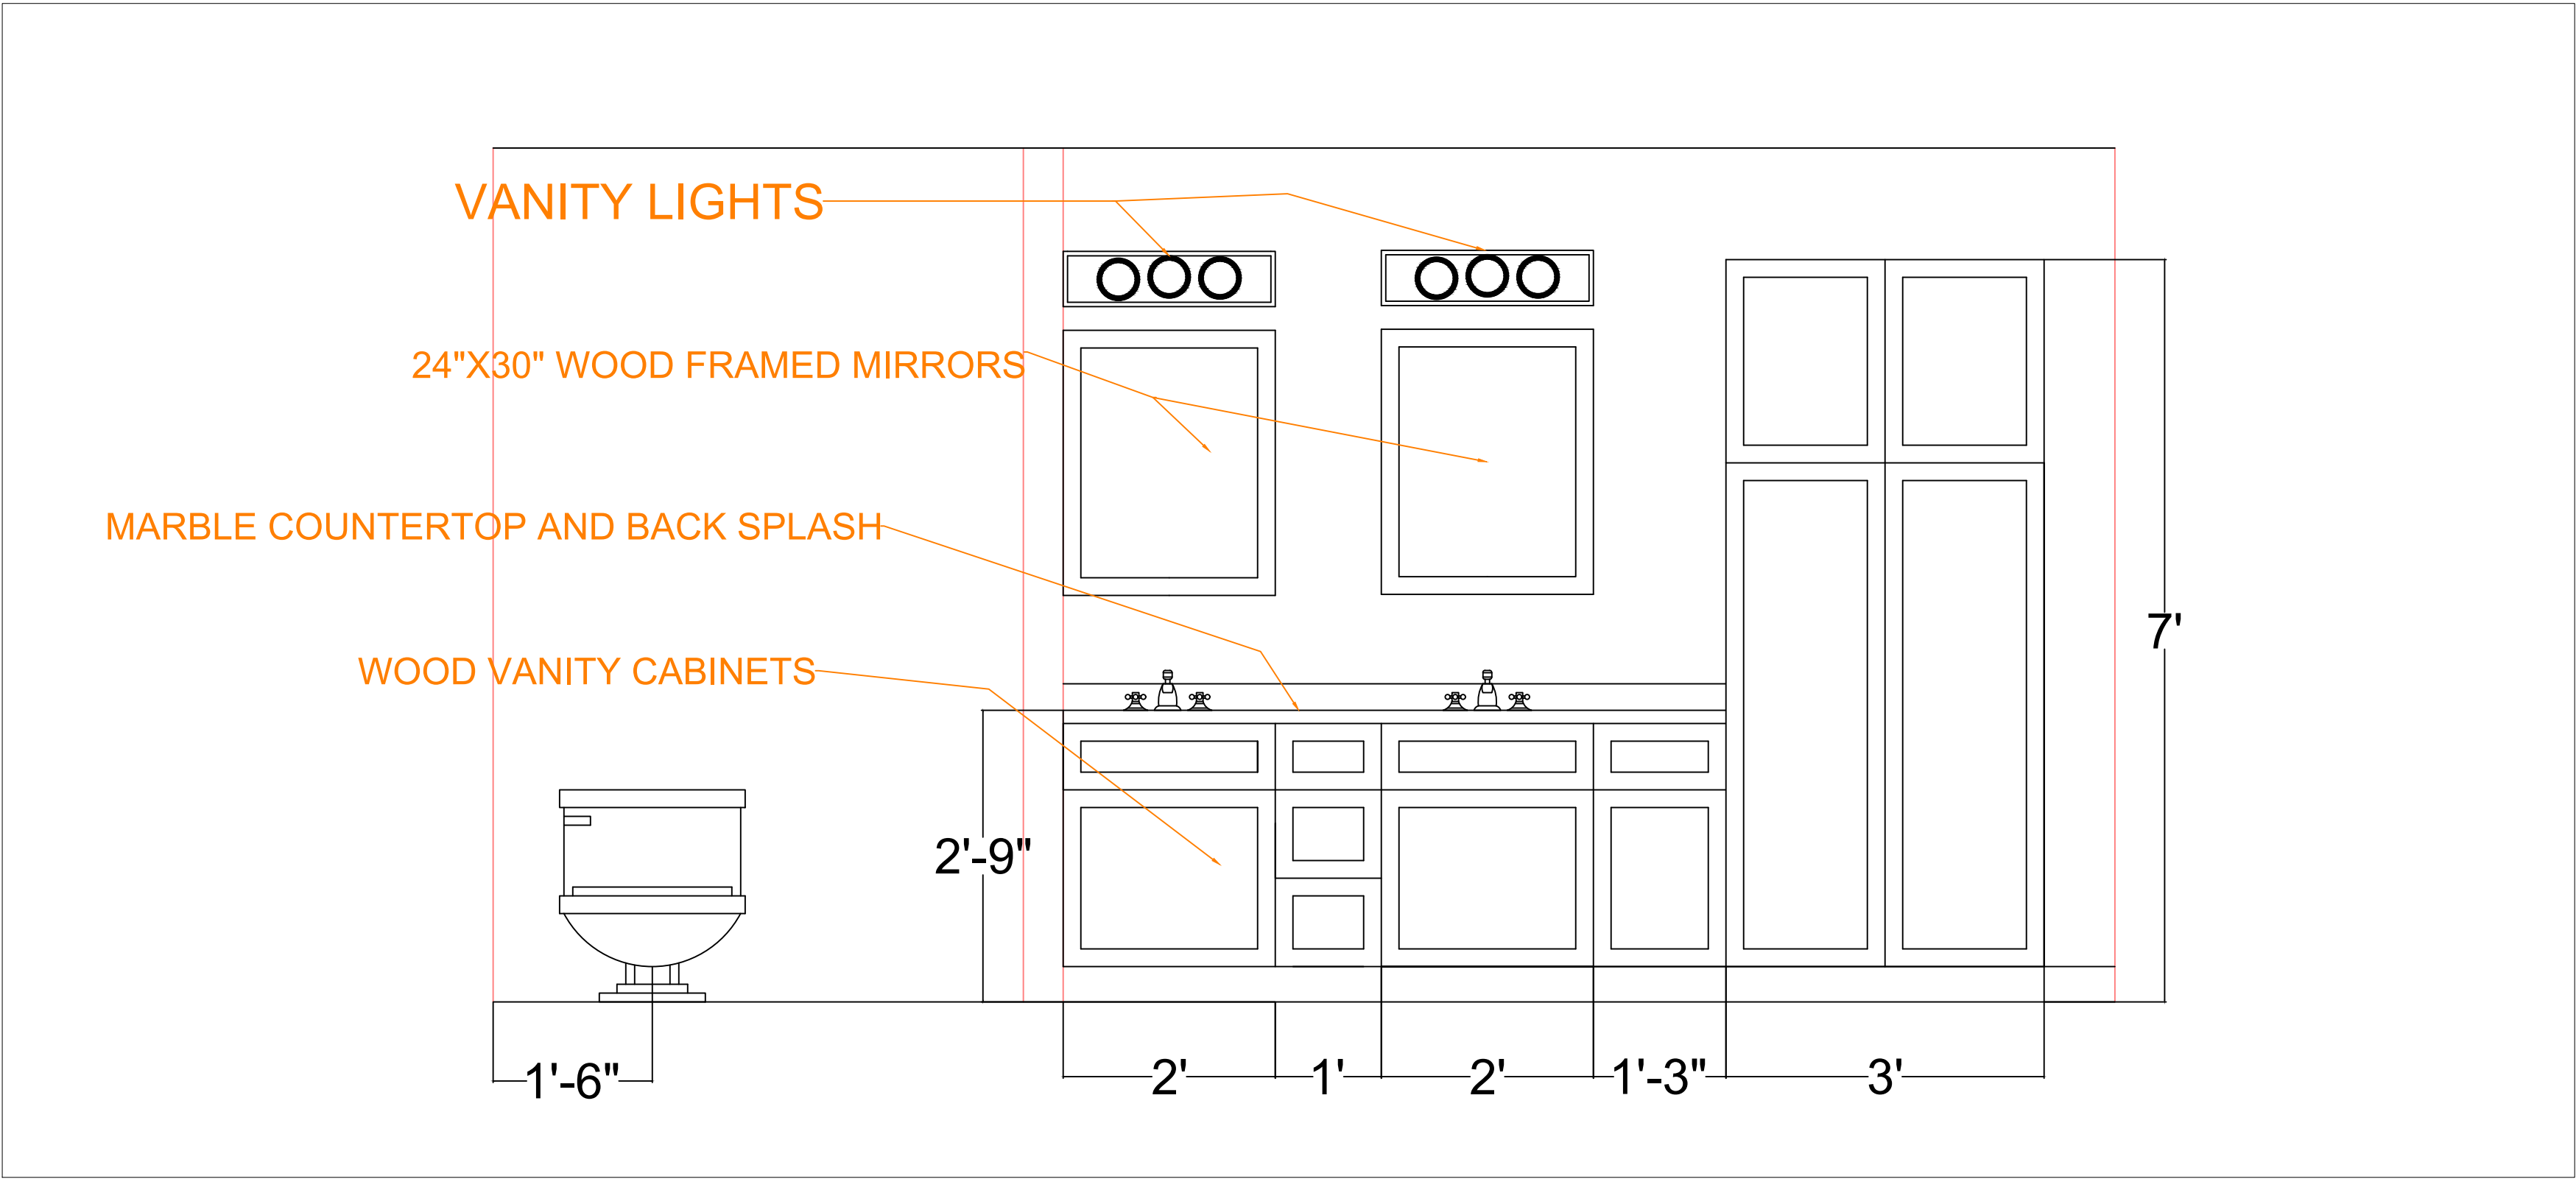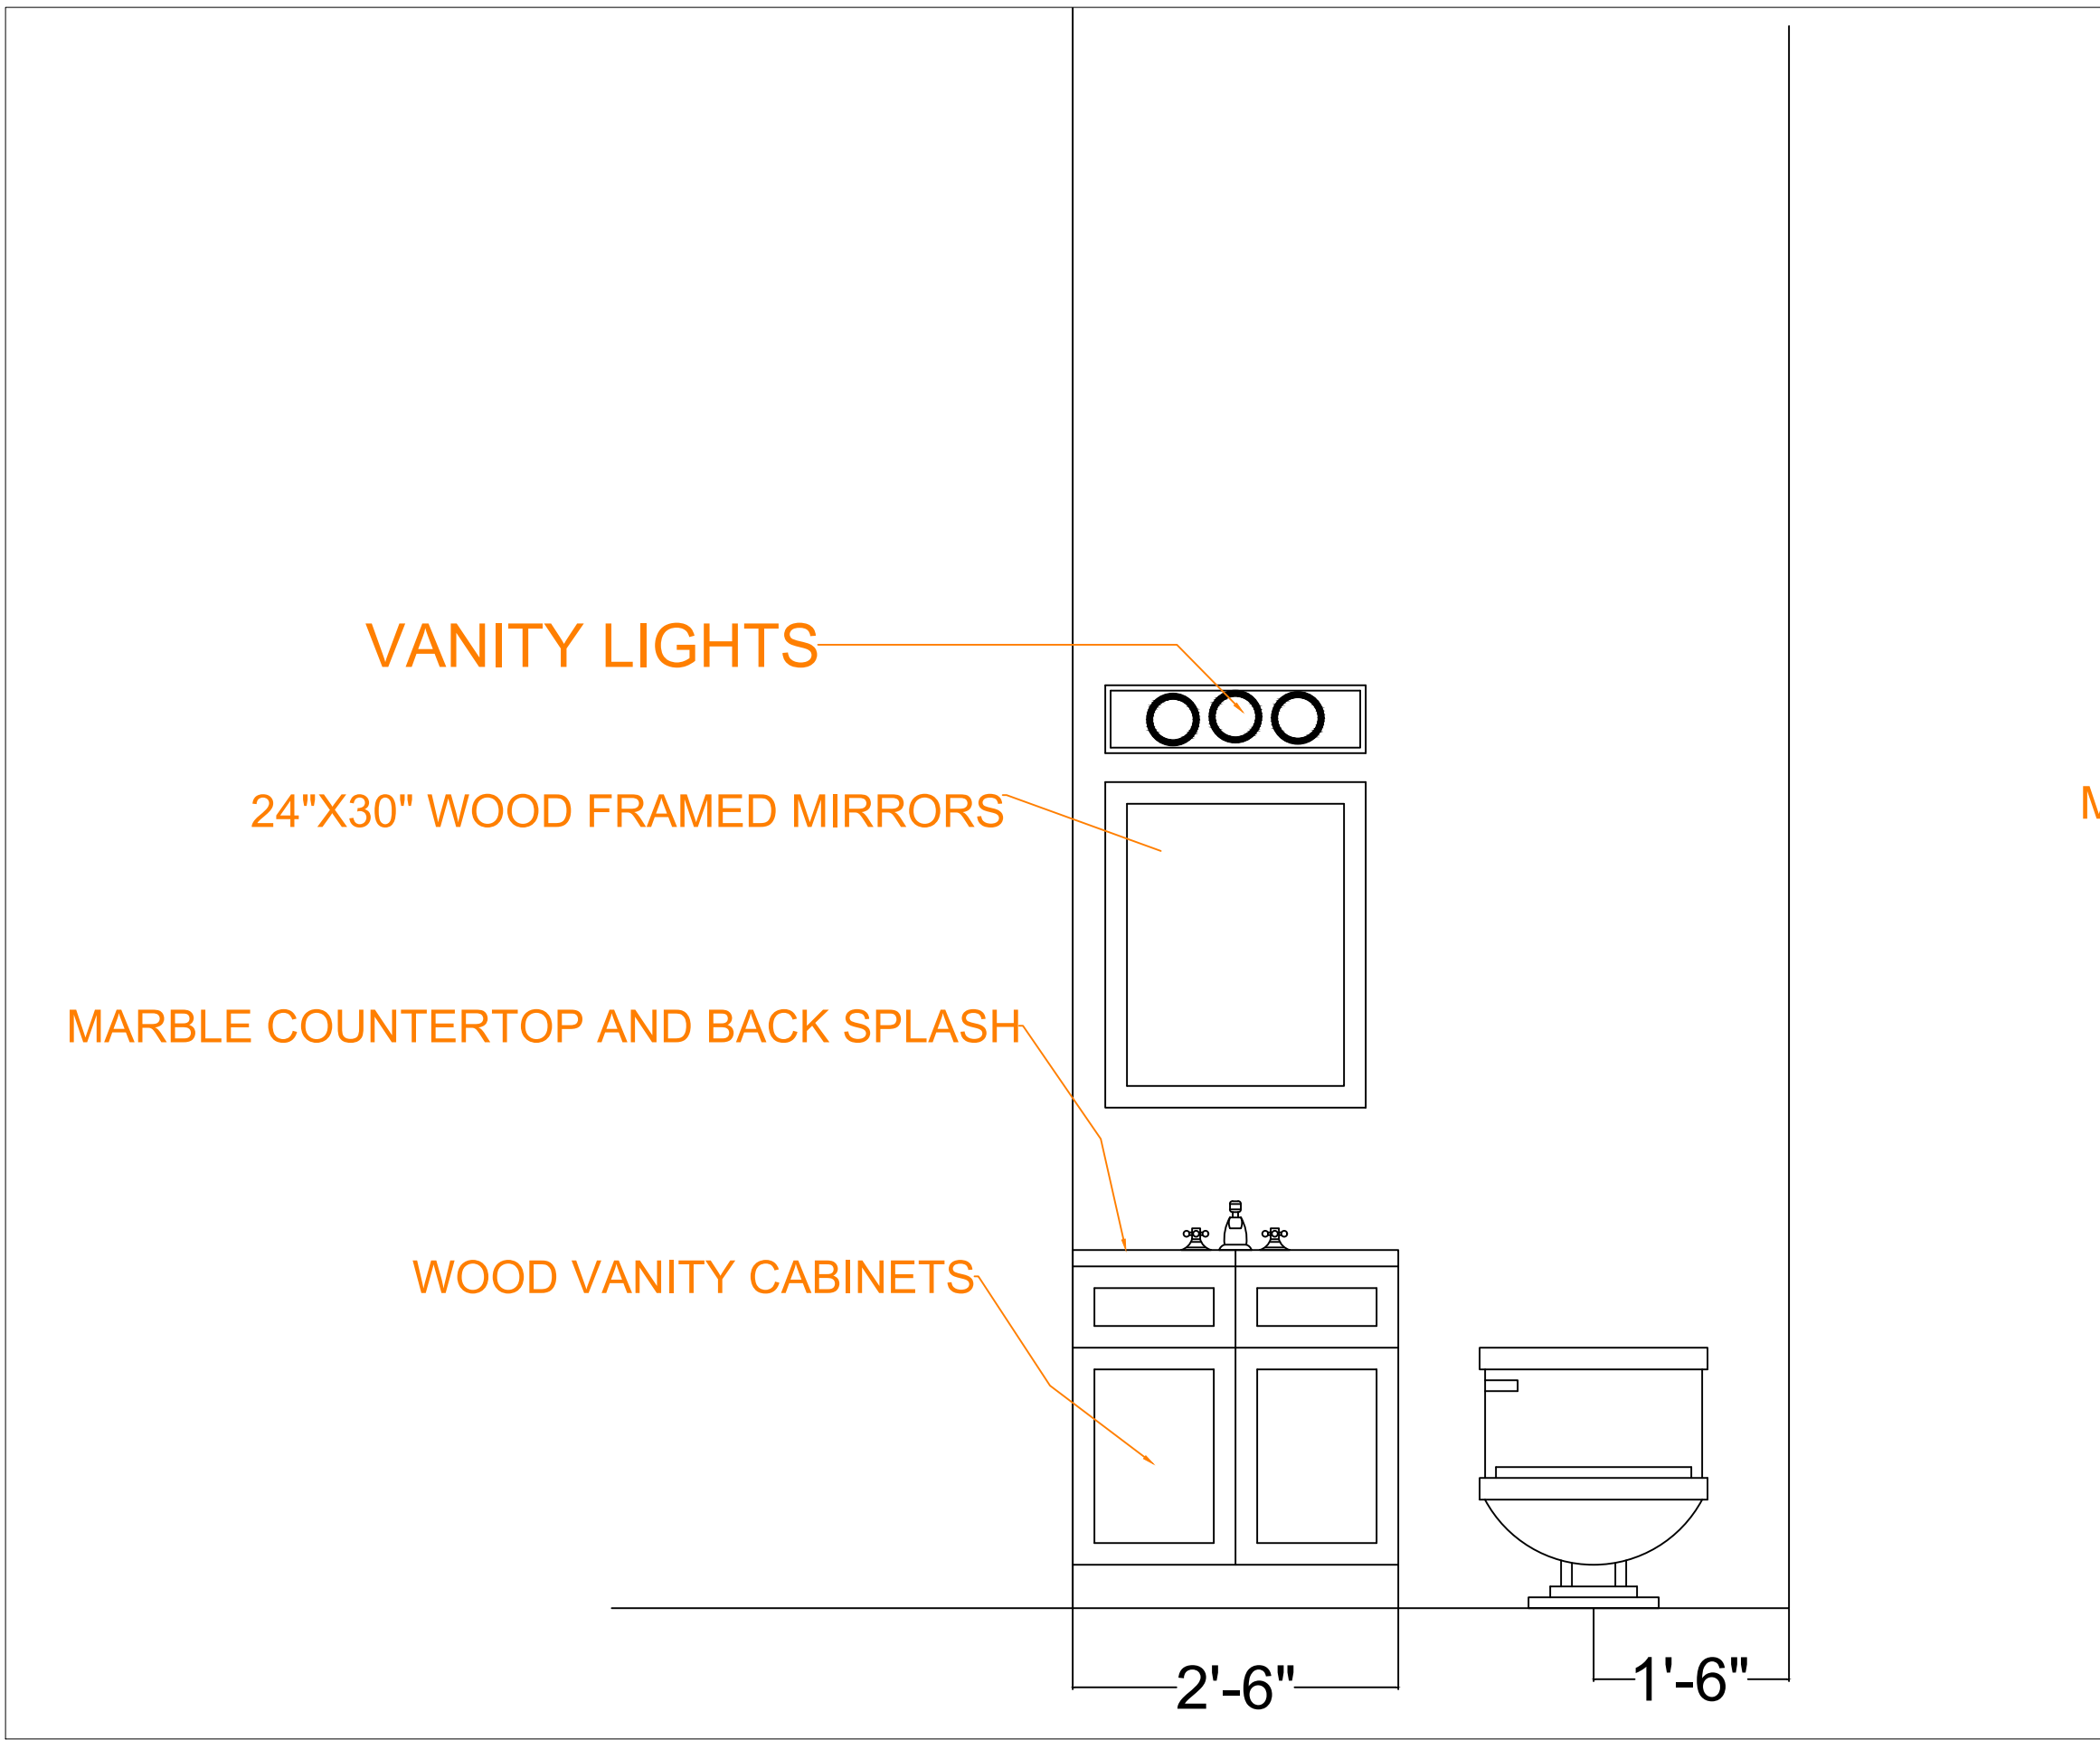

A7

INTERIOR ELECATIONS

SCALE: 3/4" = 1'

General Notes

No.	Revision/Issue	Date

Firm Name and Address

Project Name and Address

Stine Residence
1234. Skyline parkway
Duluth, MN
Value

Project	Stine Residence	Sheet
Date	2/18/2021	A7
Scale	As Noted	

ROOM FINISH SCHDULE										
RM NO	ROOM NAME	FLOOR		WALLS				CEILING		REMARKS
		FINISH	BASE	NORTH	EAST	SOUTH	WEST	MAT'L	HEIGHT	
1	BASEMENT	SEALED	N/A	CMU	CMU	CMU	CMU	EXP.	—	
100	FOYER	Q.T.	Q.T.	WOOD PNL	WOOD PNL	WOOD PNL	WOOD PNL	GYP BD	8'–6"	
101	LIVING ROOM	WOOD	WOOD	GYP BD	GYP BD	GYP BD	GYP BD	GYP BD	8'–6"	
102	FORMAL DINING	WOOD	WOOD	GYP BD	GYP BD	GYP BD	GYP BD	GYP BD	8'–6"	
103	KITCHEN	Q.T.	Q.T.	GYP BD	GYP BD	GYP BD	GYP BD	GYP BD	8'–6"	
104	FAMILY DINING	CARPET	WOOD	GYP BD	GYP BD	GYP BD	GYP BD	GYP BD	8'–6"	
105	FAMILY ROOM	VINYL	WOOD	GYP BD	GYP BD	GYP BD	GYP BD	GYP BD	8'–6"	
106	BATH	MARBLE	MARBLE	C.T.	C.T.	C.T.	C.T.	GYP BD	8'–6"	
107	MUD ROOM	Q.T.	Q.T.	GYP BD	GYP BD	GYP BD	GYP BD	GYP BD	8'–6"	
108	GARAGE	SEALED	—	GYP.BD	GYP BD	GYP BD	GYP BD	GYP BD	8'–6"	
200	HALLWAY	WOOD	WOOD	GYP BD	GYP BD	GYP BD	GYP BD	GYP BD	8'–0"	
201	MASTER BEDROOM	WOOD	WOOD	GYP BD	GYP BD	GYP BD	GYP BD	GYP BD	8'–0"	
202	CLOSET	WOOD	WOOD	GYP BD	GYP BD	GYP BD	GYP BD	GYP BD	8'–0"	
203	MASTER BATH	MARBLE	MARBLE	C.T.	C.T.	C.T.	C.T.	GYP BD	8'–0"	
204	BATH	C.T.	C.T.	C.T.	C.T.	C.T.	C.T.	GYP BD	8'–0"	
205	STORAGE	WOOD	—	GYP BD	GYP BD	GYP BD	GYP BD	GYP BD	8'–0"	
206	BEDROOM #1	CARPET	WOOD	GYP BD	GYP BD	GYP BD	GYP BD	GYP BD	8'–0"	
207	BEDROOM #2	CARPET	WOOD	GYP BD	GYP BD	GYP BD	GYP BD	GYP BD	8'–0"	

General Notes

No.

Revision/Issue

Date

Firm Name and Address

Project Name and Address

Stine Residence
1234. Skyline parkway
Duluth, MN
Value

Project
Stine Residence

Date
2/18/2021

Scale
As Noted

Sheet
A8

WINDOW SCHEDULES				
TYPE	ROUGH OPENING			
	WIDTH	HEIGHT		
A.1	3'–2"	5'–3"		
A.2	6'–8"	6'–11"		
B.1	3'–2"	5'–3"		
B.2	6'–8"	6'–11"		

DOOR SCHEDULES				
NUMBER	WIDTH	HEIGHT		
101	3'–0"			
102	8'–0"			
103	8'–0"			
104	3'–0"			
105	3'–0"			
106	3'–0"			
107	2'–8"			
108	3'–0"			
109	4'–0"			
110	4'–0"			
111	6'–0"			
112	3'–0"			
201	10'–6"			
202	2'–8"			
203	2'–8"			
204	10'–6"			
205	2'–8"			
206	2'–8"			
207	2'–4"			
208	2'–8"			
209	2'–8"			
210	2'–4"			
211	2'–4"			